



107+00.00

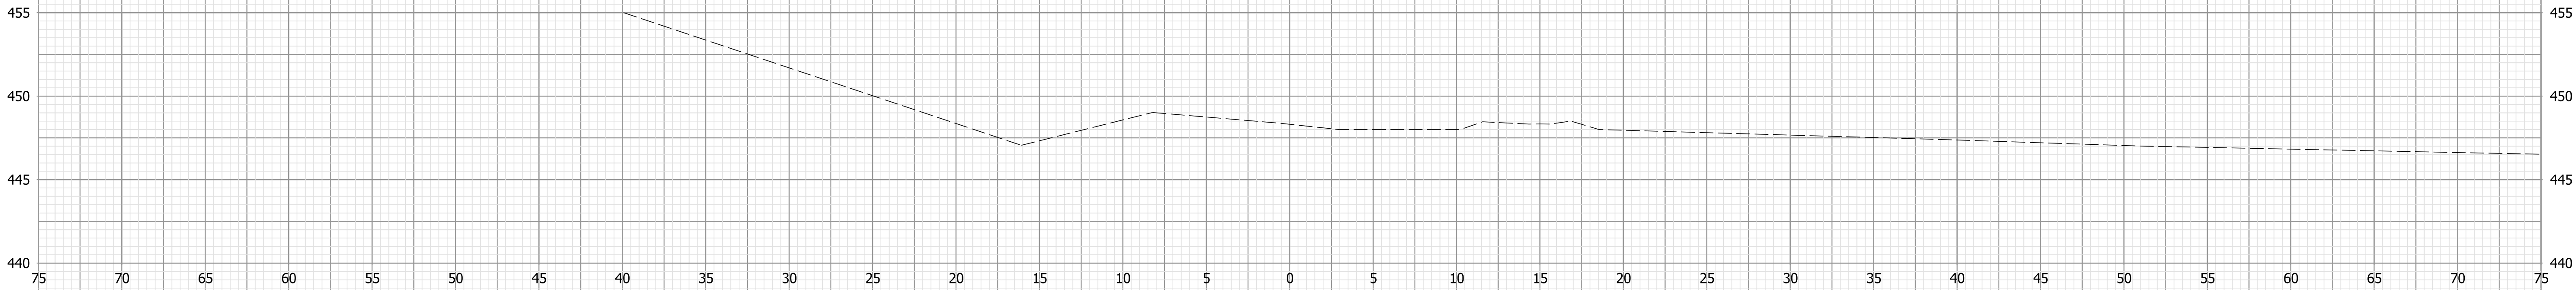

106+50.00

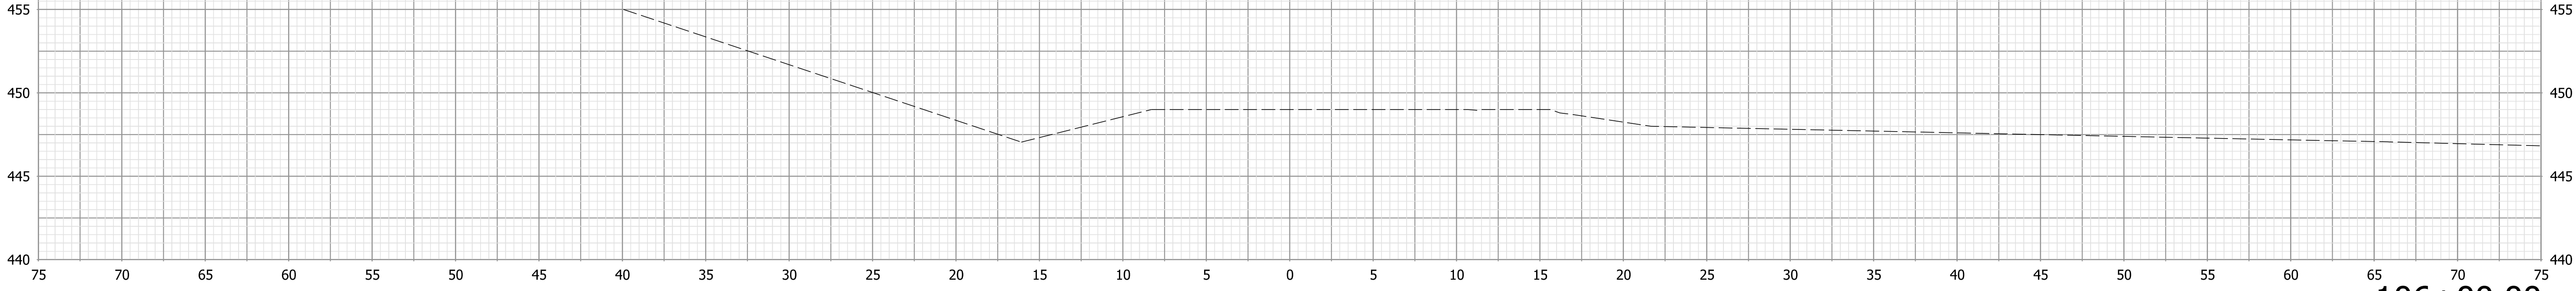

106+00.00

Note:
1. All utilities information shall be considered QL-D unless otherwise indicated and is for informational purposes only. The Contractor is responsible for locating and coordinating with utility companies in accordance with the plans and specifications.

NOT FOR
CONSTRUCTION

RECOMMENDED
FOR APPROVAL _____ 04/01/2020
DESIGN ENGINEER DATE

DESIGNED: NDH 04/01/2020 DRAWN: NDH 04/01/2020

CHECKED: LNB 04/01/2020 CHECKED: LNB 04/01/2020

TOWN OF CLARKSVILLE

CROSS SECTIONS
LINE "PR-A"

HORIZONTAL SCALE BRIDGE FILE

1"=5' N/A

VERTICAL SCALE DESIGNATION


1" = 5' 1700725

SURVEY BOOK SHEETS


N/A 1 of 45

CONTRACT PROJECT


R-40289 1700725

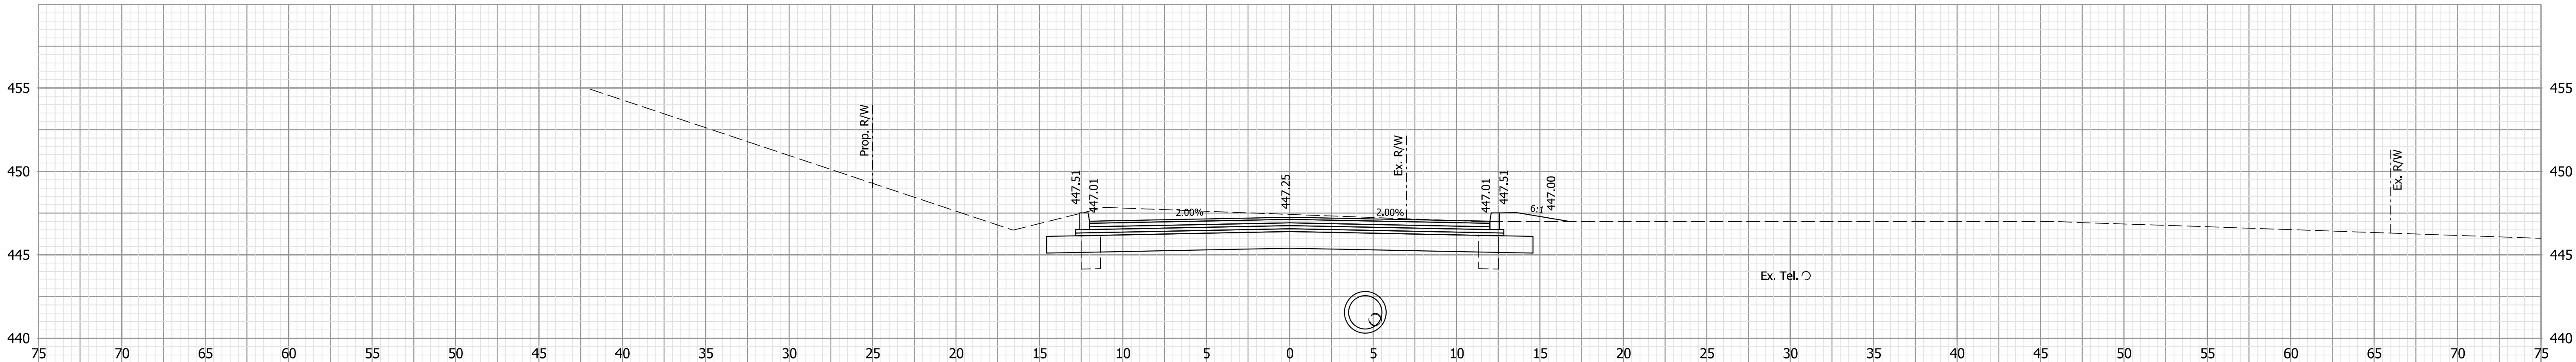

108+50.00

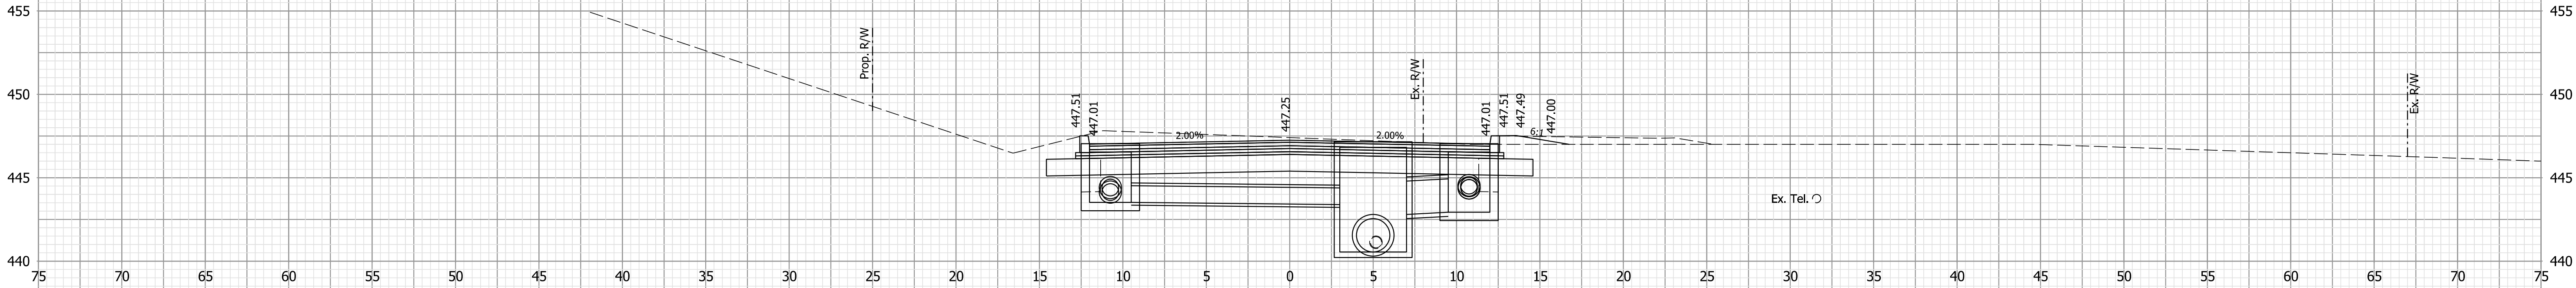

108+45.00

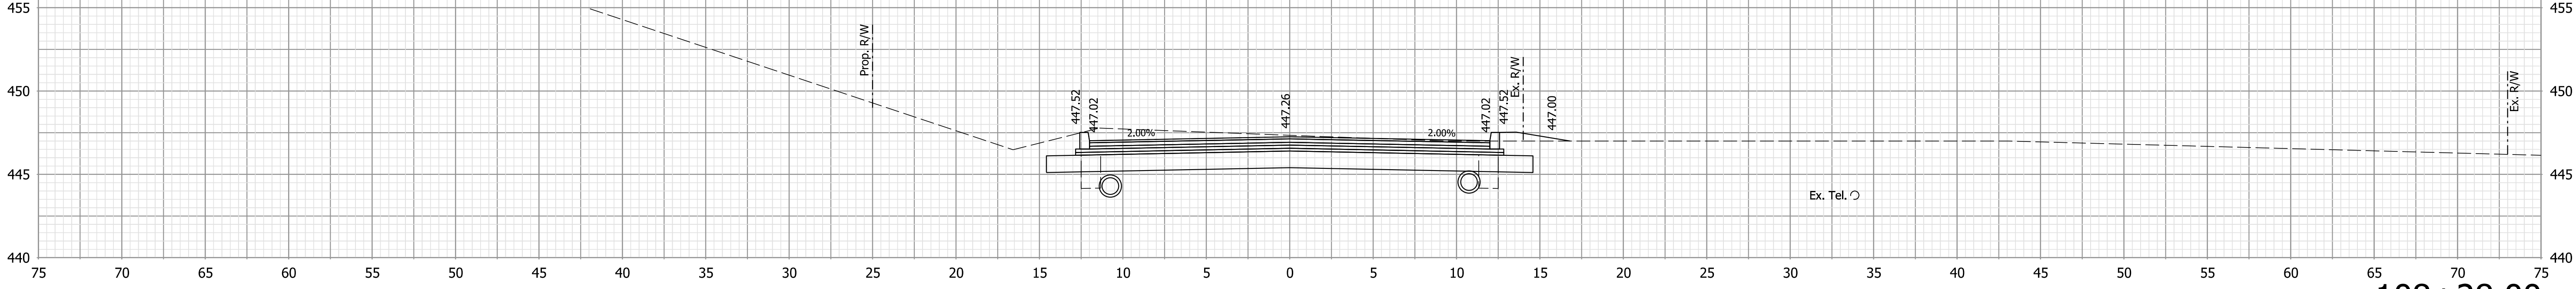

108+28.00

Note:
1. All utilities information shall be considered QL-D unless otherwise indicated and is for informational purposes only. The Contractor is responsible for locating and coordinating with utility companies in accordance with the plans and specifications.




NOT FOR
CONSTRUCTION

RECOMMENDED FOR APPROVAL		04/01/2020	
DESIGN ENGINEER		DATE	
DESIGNED: NDH	04/01/2020	DRAWN: NDH	04/01/2020
CHECKED: LNB	04/01/2020	CHECKED: LNB	04/01/2020

TOWN OF CLARKSVILLE

CROSS SECTIONS
LINE "PR-A"

HORIZONTAL SCALE		BRIDGE FILE	
1"=5'		N/A	
VERTICAL SCALE		DESIGNATION	
1" = 5'		1700725	
SURVEY BOOK		SHEETS	
N/A		3	of 45
CONTRACT		PROJECT	
R-40289		1700725	

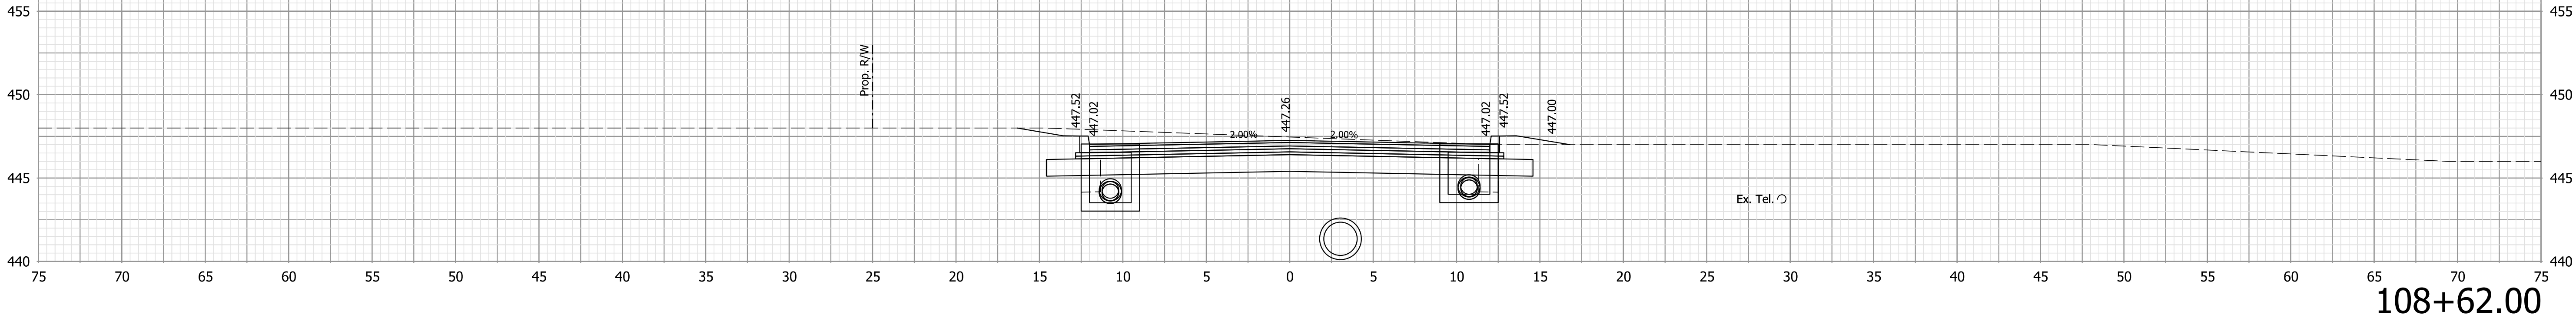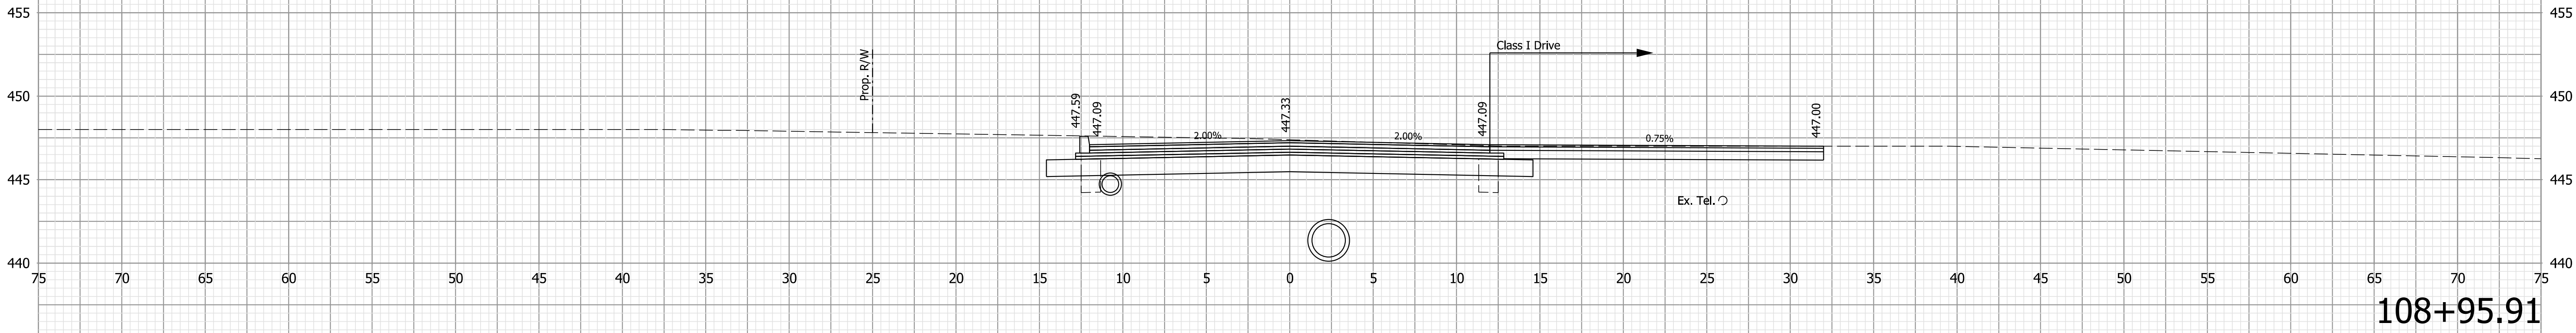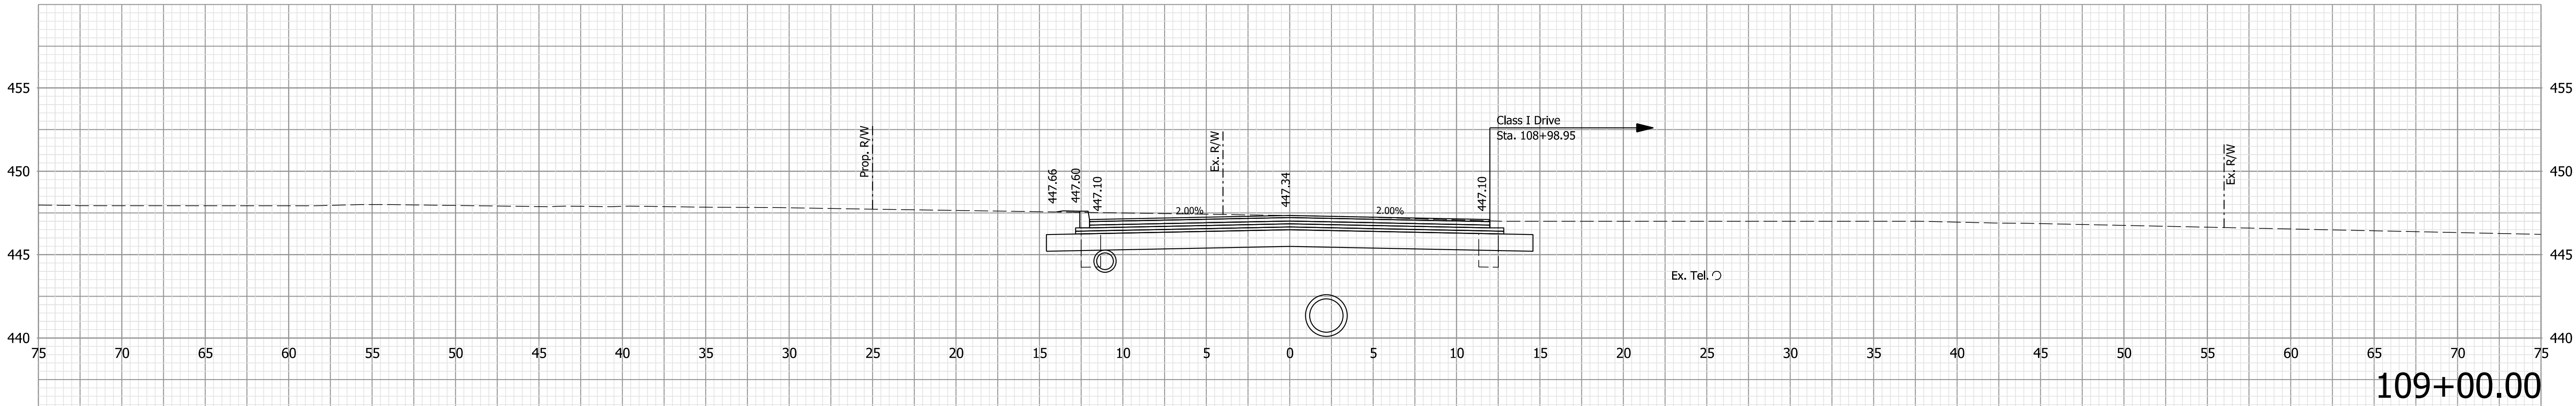

Note:
1. All utilities information shall be considered QL-D unless otherwise indicated and is for informational purposes only. The Contractor is responsible for locating and coordinating with utility companies in accordance with the plans and specifications.

NOT FOR
CONSTRUCTION

RECOMMENDED
FOR APPROVAL _____ 04/01/2020
DESIGN ENGINEER DATE


DESIGNED: NDH 04/01/2020 DRAWN: NDH 04/01/2020

CHECKED: LNB 04/01/2020 CHECKED: LNB 04/01/2020

TOWN OF CLARKSVILLE

CROSS SECTIONS
LINE "PR-A"

HORIZONTAL SCALE	BRIDGE FILE		
1"=5'	N/A		
VERTICAL SCALE	DESIGNATION		
1" = 5'	1700725		
SURVEY BOOK	SHEETS		
N/A	4	of	45
CONTRACT	PROJECT		
R-40289	1700725		

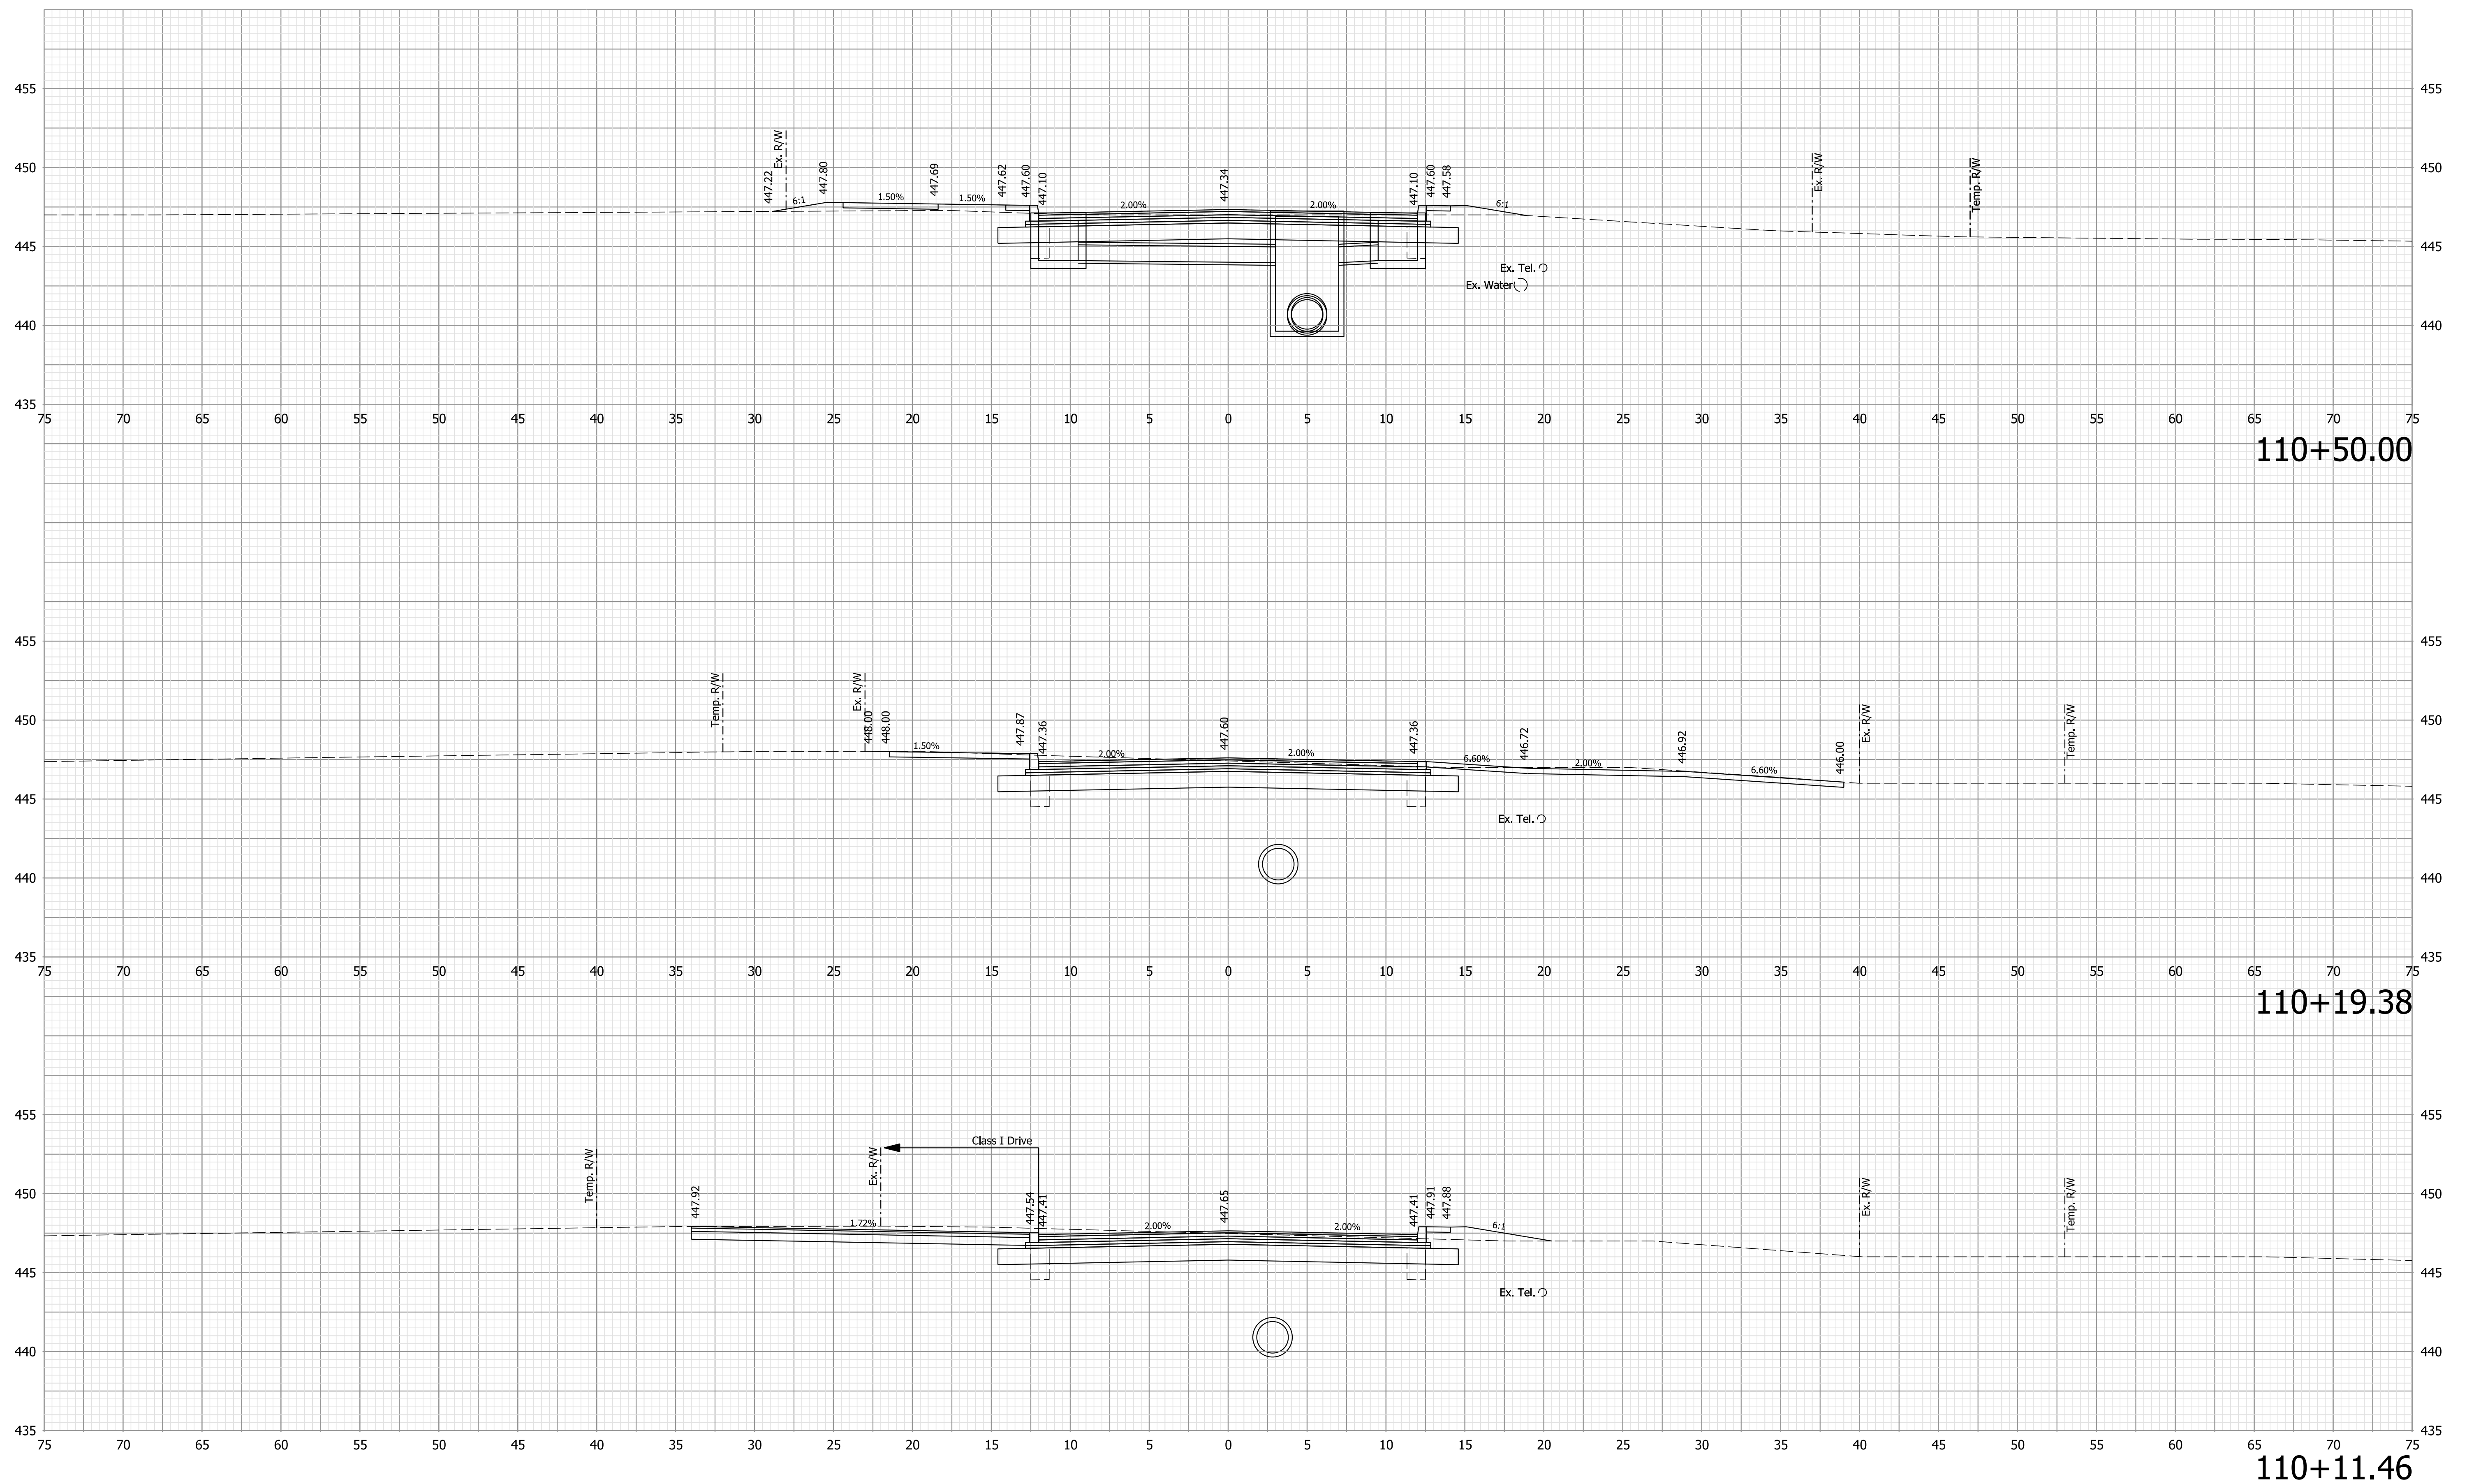

Note:

1. All utilities information shall be considered QL-D unless otherwise indicated and is for informational purposes only. The Contractor is responsible for locating and coordinating with utility companies in accordance with the plans and specifications.

NOT FOR
CONSTRUCTION

RECOMMENDED
FOR APPROVAL

DESIGN ENGINEER

04/01/2020
DATE

DESIGNED: NDH 04/01/2020

20 DRAWN: NDH 04/01/2020



CHECKED: LNB 04/01/2020

20 CHECKED: LNB 04/01/2020

TOWN OF CLARKSVILLE

CROSS SECTIONS
LINE "PR-A"

HORIZONTAL SCALE		BRIDGE FILE	
1"=5'		N/A	
VERTICAL SCALE		DESIGNATION	
1" = 5'		1700725	
SURVEY BOOK		SHEETS	
N/A		6	45
CONTRACT		PROJECT	
R-40289		1700725	

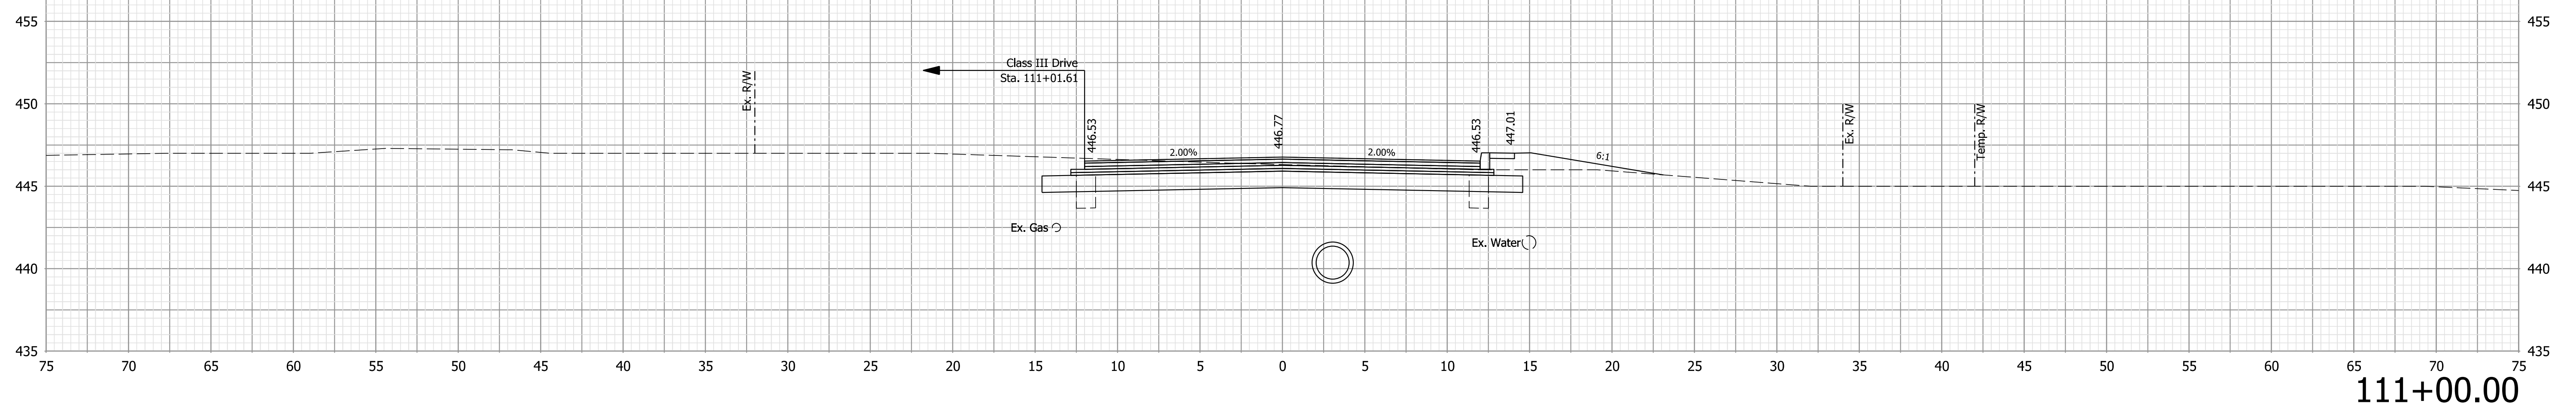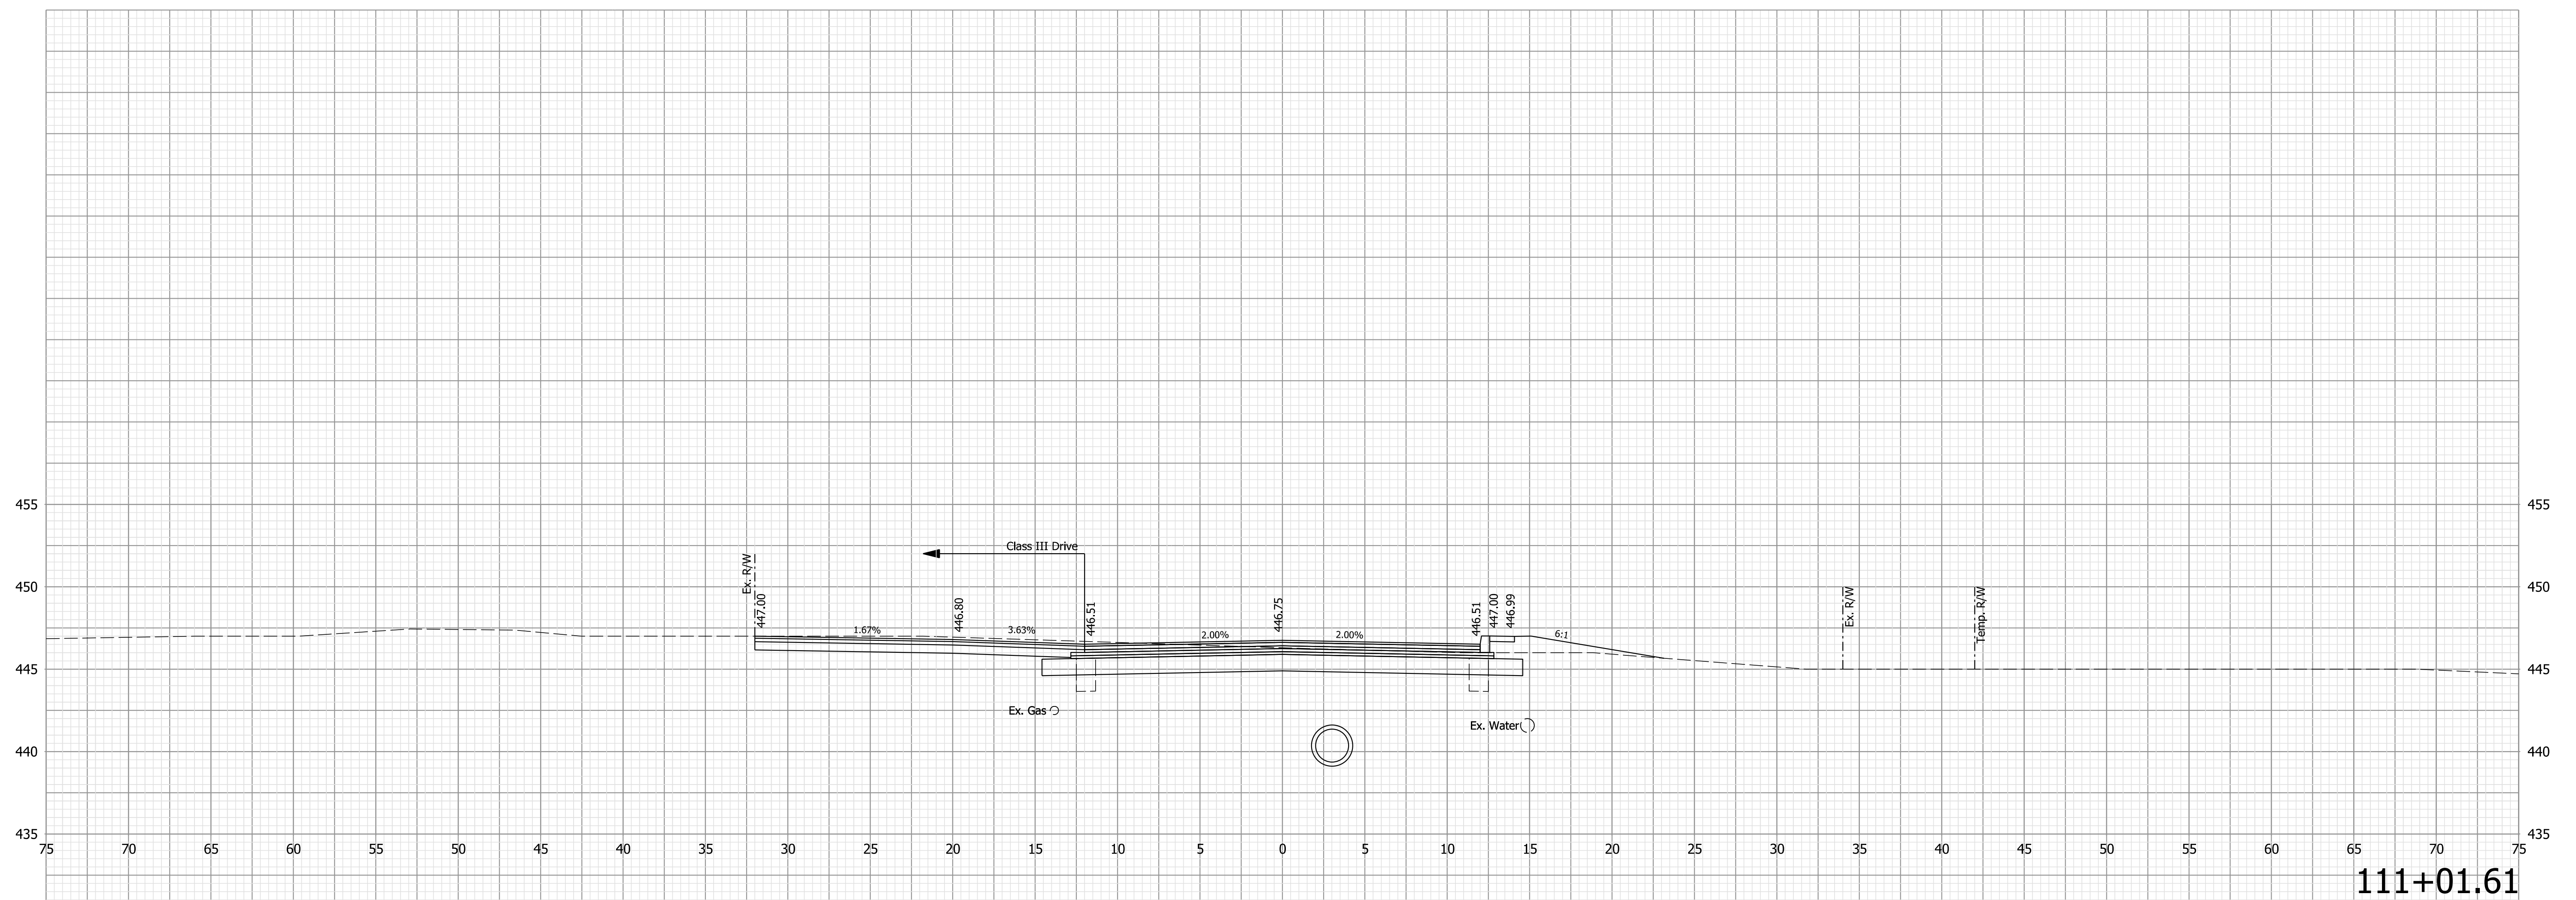

Note:

1. All utilities information shall be considered QL-D unless otherwise indicated and is for informational purposes only. The Contractor is responsible for locating and coordinating with utility companies in accordance with the plans and specifications.

NOT FOR
CONSTRUCTION

RECOMMENDED
FOR APPROVAL _____ 04/01/2020
DESIGN ENGINEER DATE


DESIGNED: NDH 04/01/2020 DRAWN: NDH 04/01/2020

CHECKED: <u> LNB </u> <u> 04/01/2020 </u>	CHECKED: <u> LNB </u> <u> 04/01/2020 </u>
---	---


TOWN OF CLARKSVILLE

CROSS SECTIONS
LINE "PR-A"

HORIZONTAL SCALE		BRIDGE FILE	
1"=5'		N/A	
VERTICAL SCALE		DESIGNATION	
1" = 5'		1700725	
SURVEY BOOK		SHEETS	
N/A		7	of 45
CONTRACT		PROJECT	
R-40289		1700725	

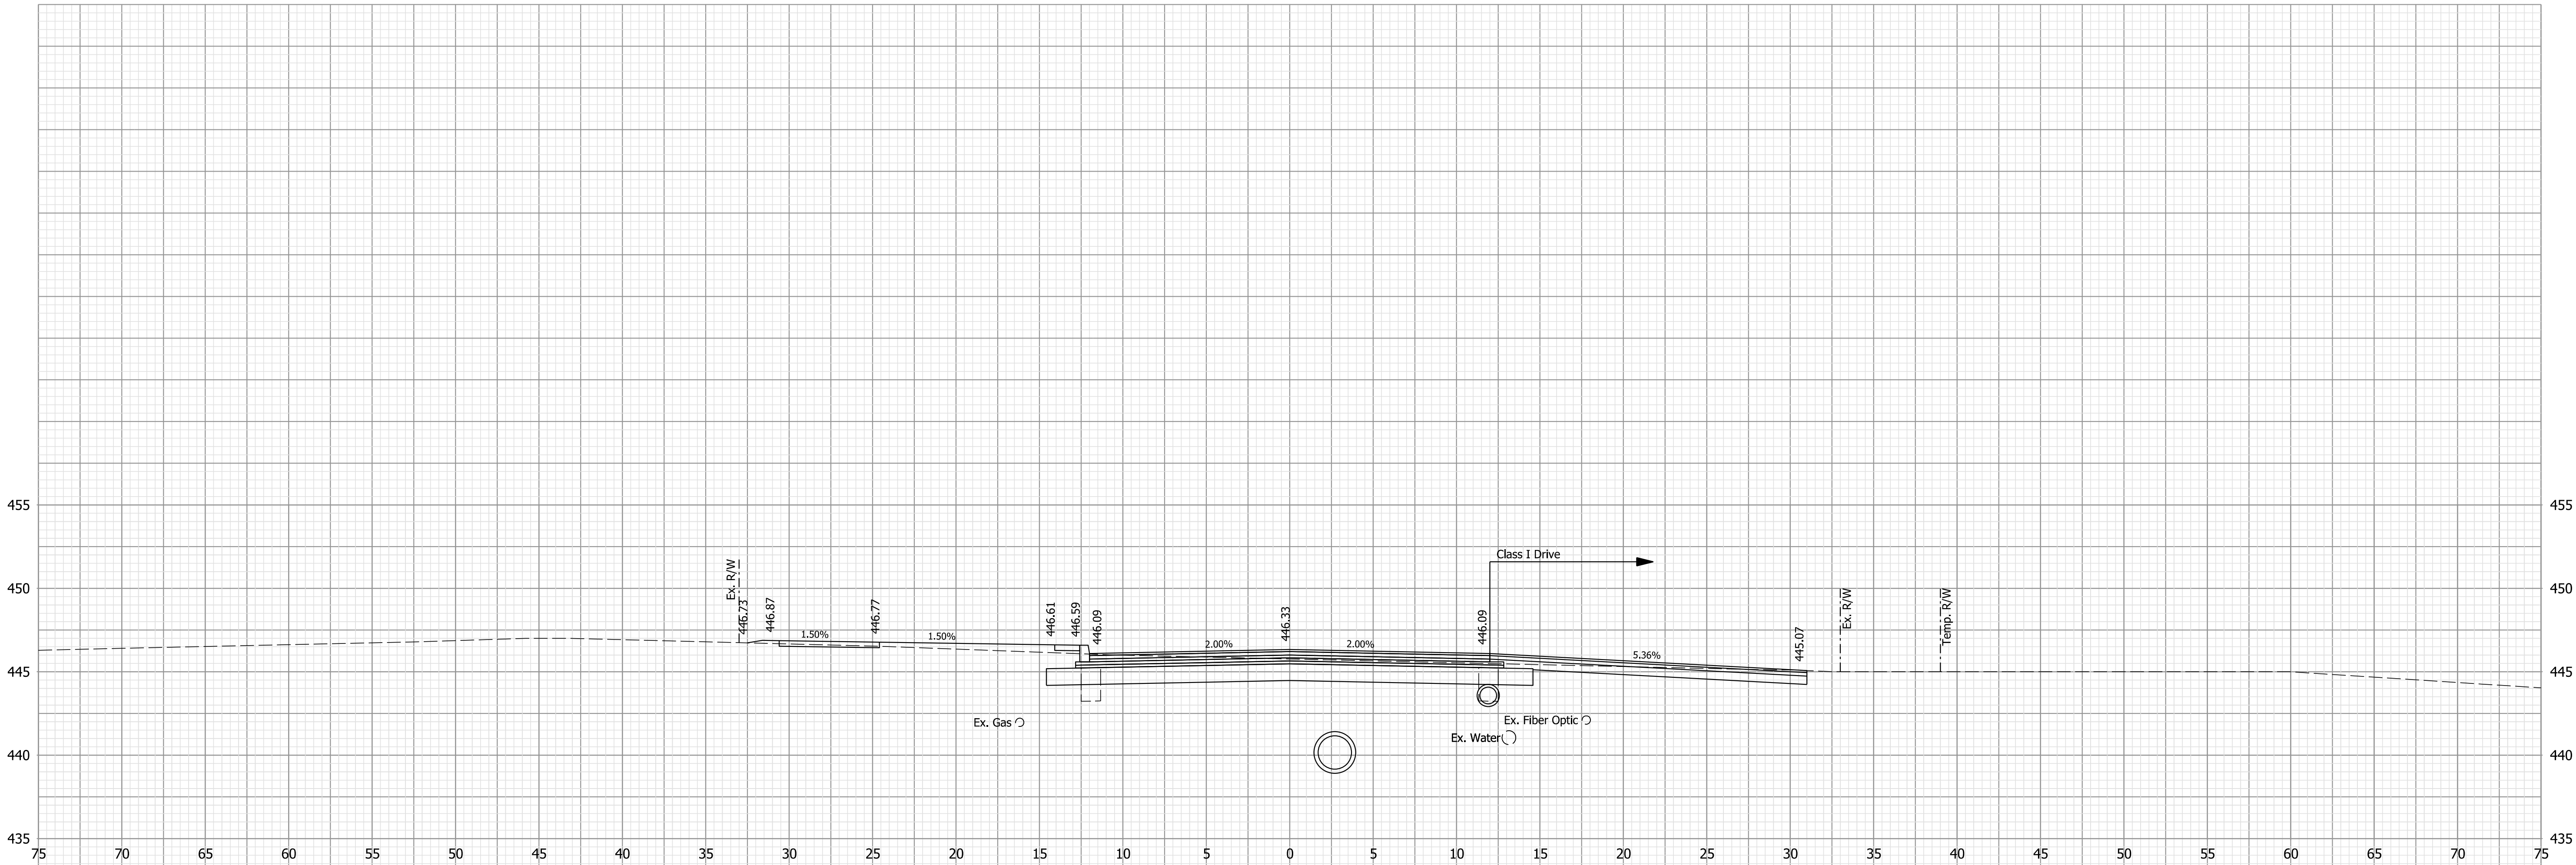

111+38.00

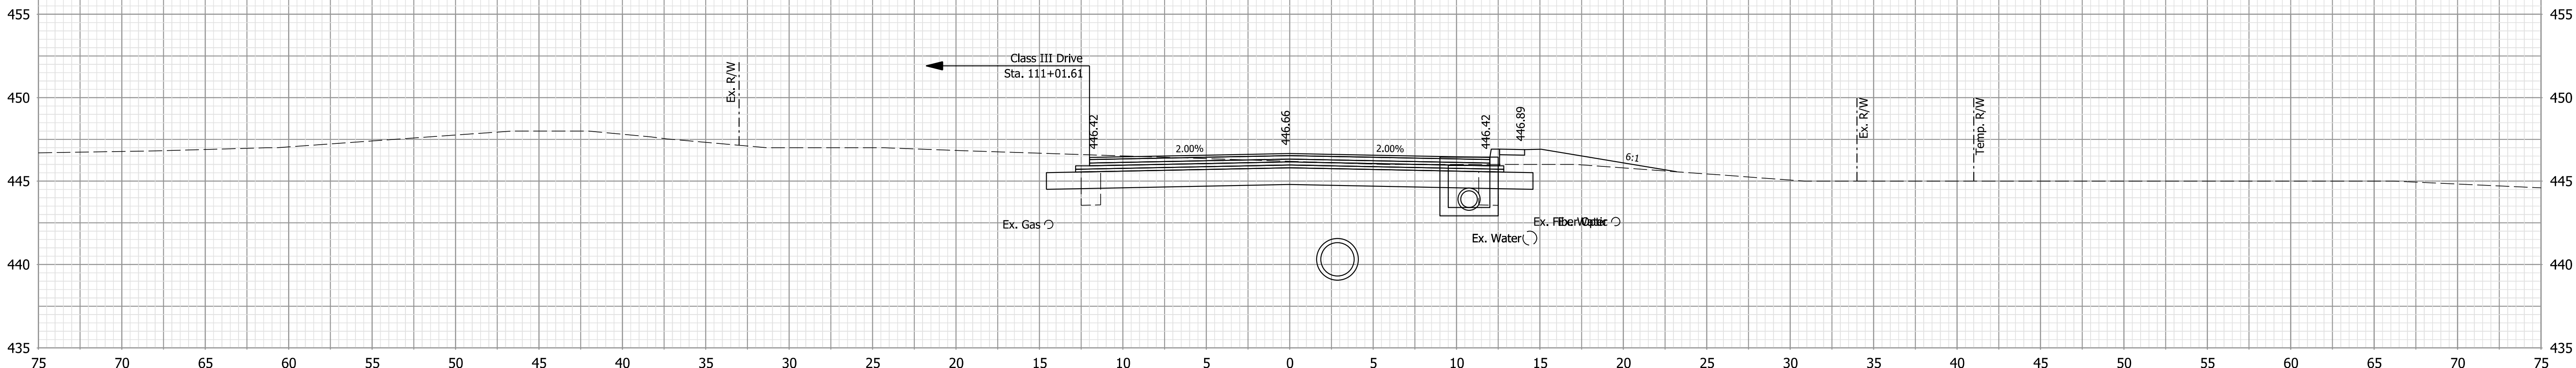

111+10.00

Note:
1. All utilities information shall be considered QL-D unless otherwise indicated and is for informational purposes only. The Contractor is responsible for locating and coordinating with utility companies in accordance with the plans and specifications.


NOT FOR
CONSTRUCTION

RECOMMENDED FOR APPROVAL		04/01/2020	
DESIGN ENGINEER		DATE	
DESIGNED: NDH	04/01/2020	DRAWN: NDH	04/01/2020
CHECKED: LNB	04/01/2020	CHECKED: LNB	04/01/2020


TOWN OF CLARKSVILLE

CROSS SECTIONS
LINE "PR-A"

HORIZONTAL SCALE		BRIDGE FILE	
1"=5'		N/A	
VERTICAL SCALE		DESIGNATION	
1" = 5'		1700/25	
SURVEY BOOK		SHEETS	
N/A		8	of 45
CONTRACT		PROJECT	
R-40289		1700725	

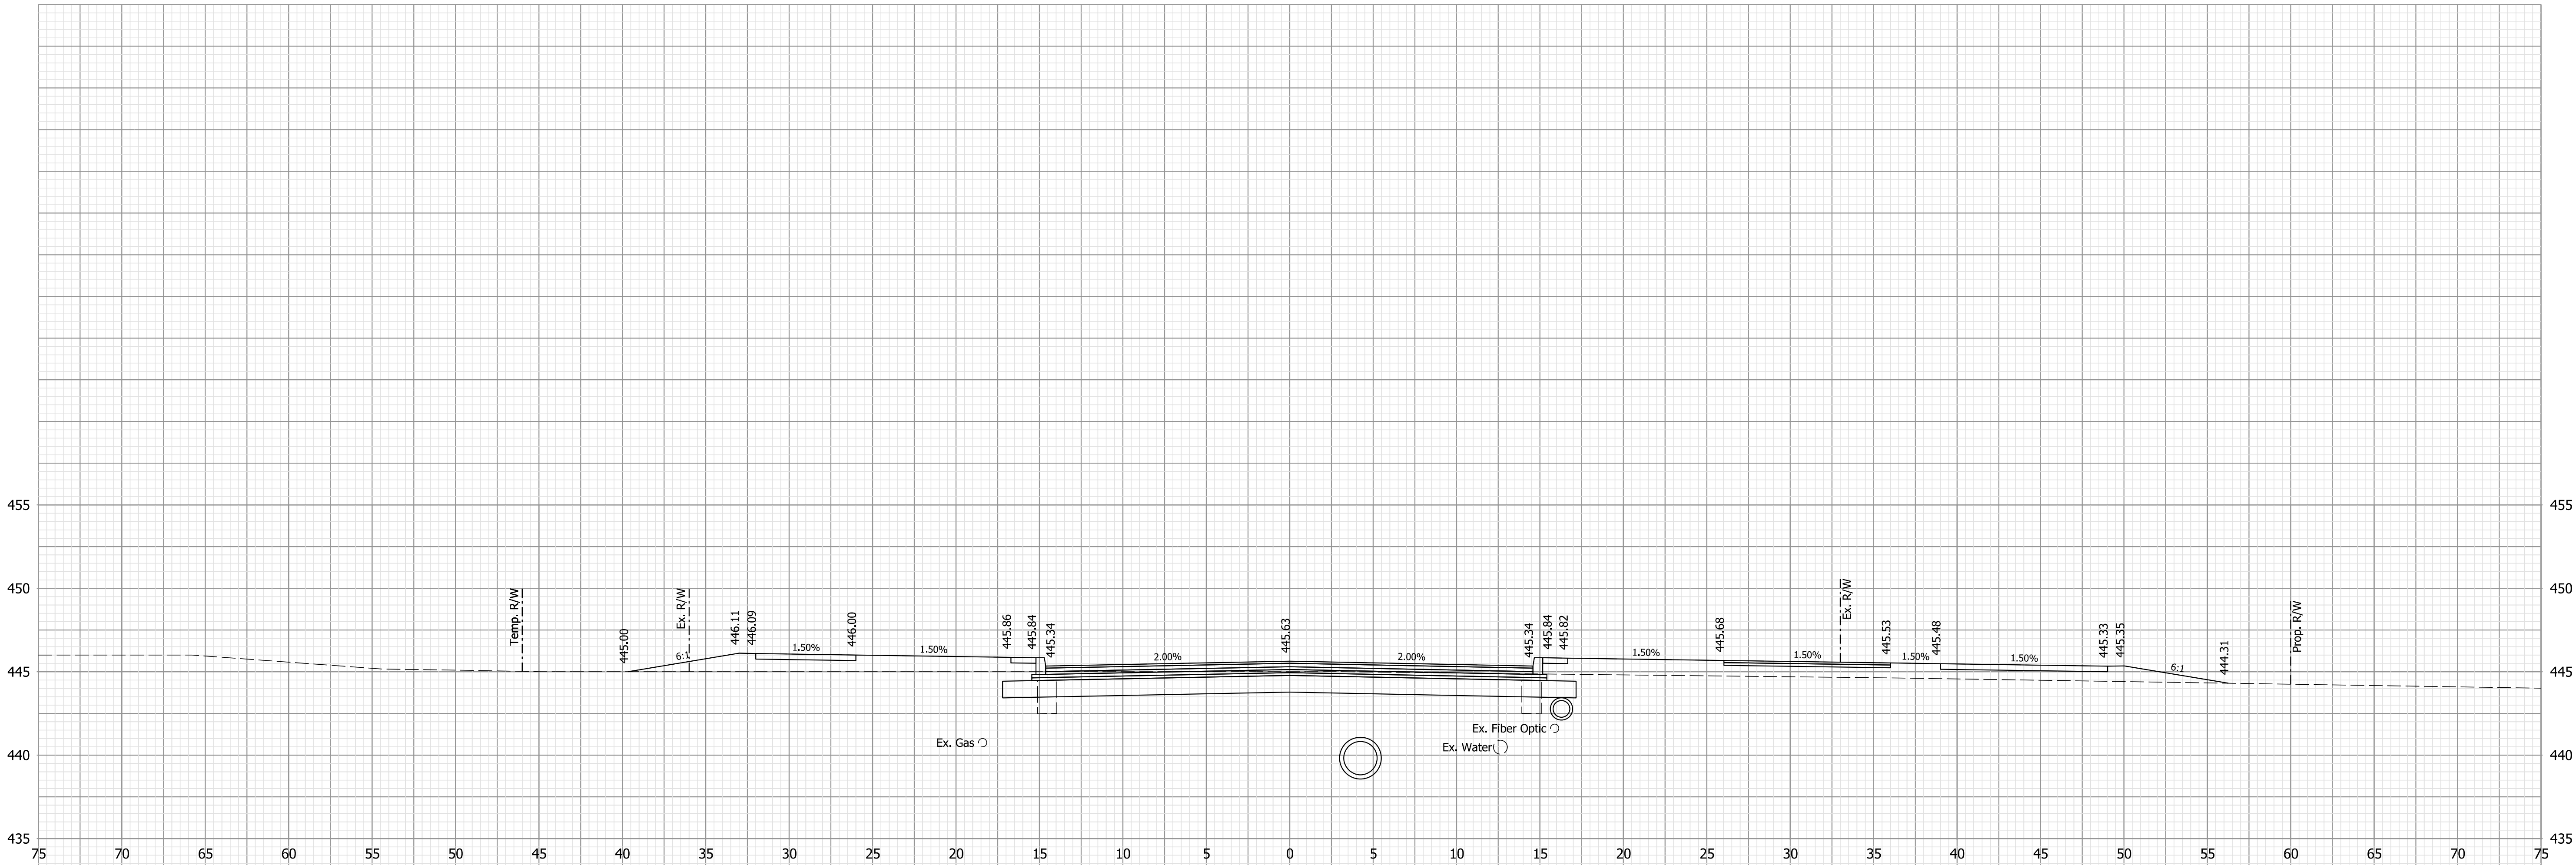

112+00.00

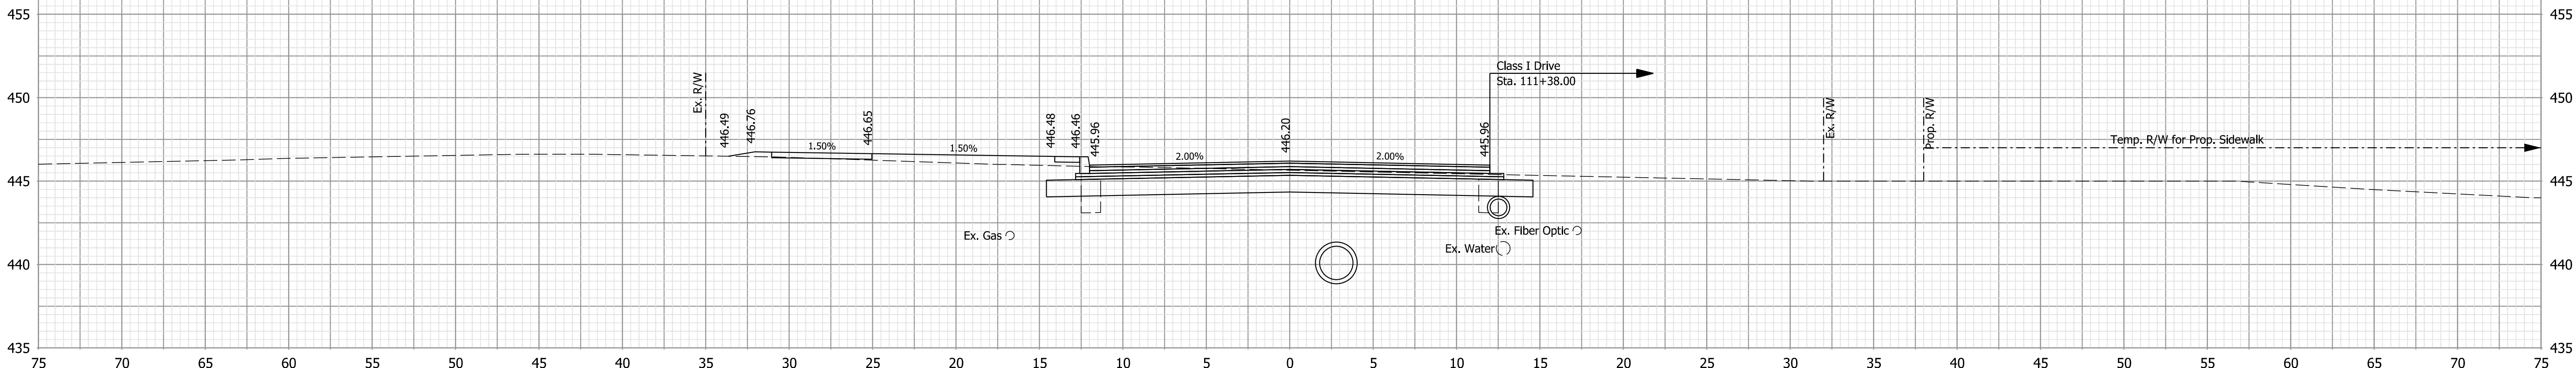

111+50.00

Note:
1. All utilities information shall be considered QL-D unless otherwise indicated and is for informational purposes only. The Contractor is responsible for locating and coordinating with utility companies in accordance with the plans and specifications.


NOT FOR
CONSTRUCTION

RECOMMENDED FOR APPROVAL	DESIGN ENGINEER	04/01/2020	DATE
DESIGNED: NDH	04/01/2020	DRAWN: NDH	04/01/2020
CHECKED: LNB	04/01/2020	CHECKED: LNB	04/01/2020

TOWN OF CLARKSVILLE

CROSS SECTIONS
LINE "PR-A"

HORIZONTAL SCALE	BRIDGE FILE
1"=5'	N/A
VERTICAL SCALE	DESIGNATION
1" = 5'	1700/25
SURVEY BOOK	SHEETS
N/A	9 of 45
CONTRACT	PROJECT
R-40289	1700725

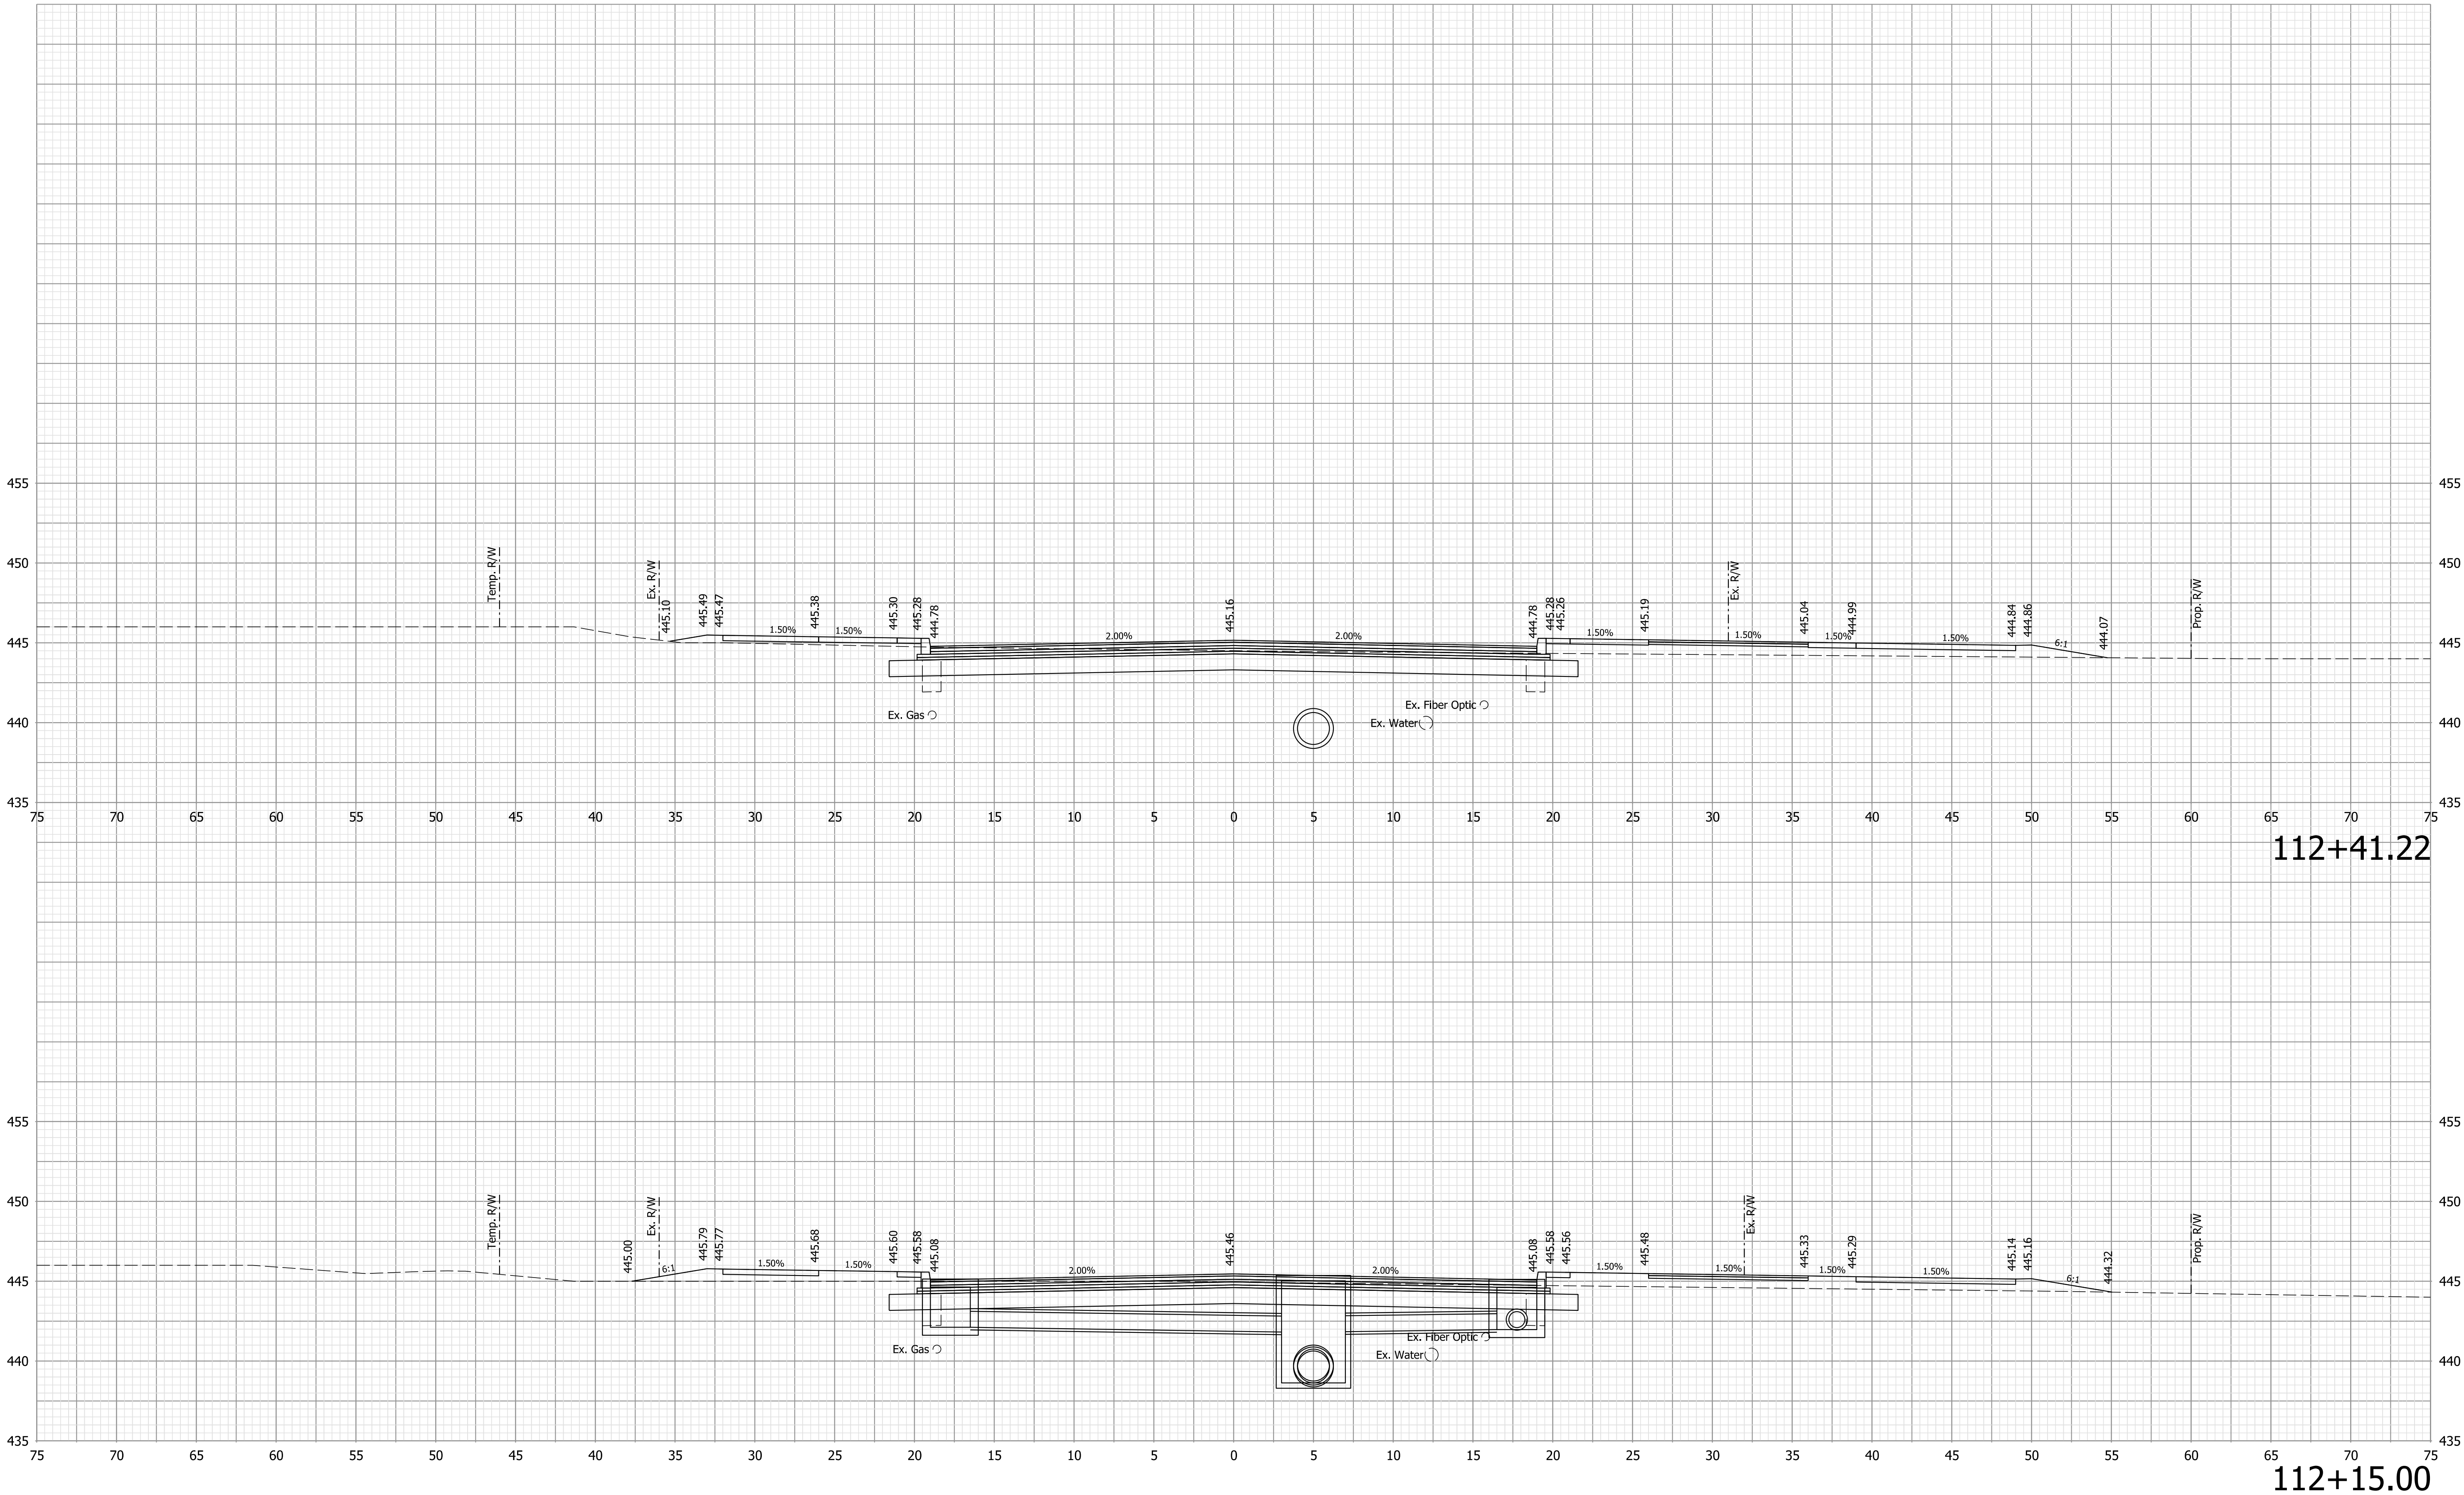

Note:
1. All utilities information shall be considered QL-D unless otherwise indicated and is for informational purposes only. The Contractor is responsible for locating and coordinating with utility companies in accordance with the plans and specifications.


NOT FOR
CONSTRUCTION

RECOMMENDED FOR APPROVAL	DESIGN ENGINEER	04/01/2020	DATE
DESIGNED: NDH	04/01/2020	DRAWN: NDH	04/01/2020
CHECKED: LNB	04/01/2020	CHECKED: LNB	04/01/2020

TOWN OF CLARKSVILLE

CROSS SECTIONS
LINE "PR-A"

HORIZONTAL SCALE	BRIDGE FILE
1"=5'	N/A
VERTICAL SCALE	DESIGNATION
1" = 5'	1700/25
SURVEY BOOK	SHEETS
N/A	10 of 45
CONTRACT	PROJECT
R-40289	1700725

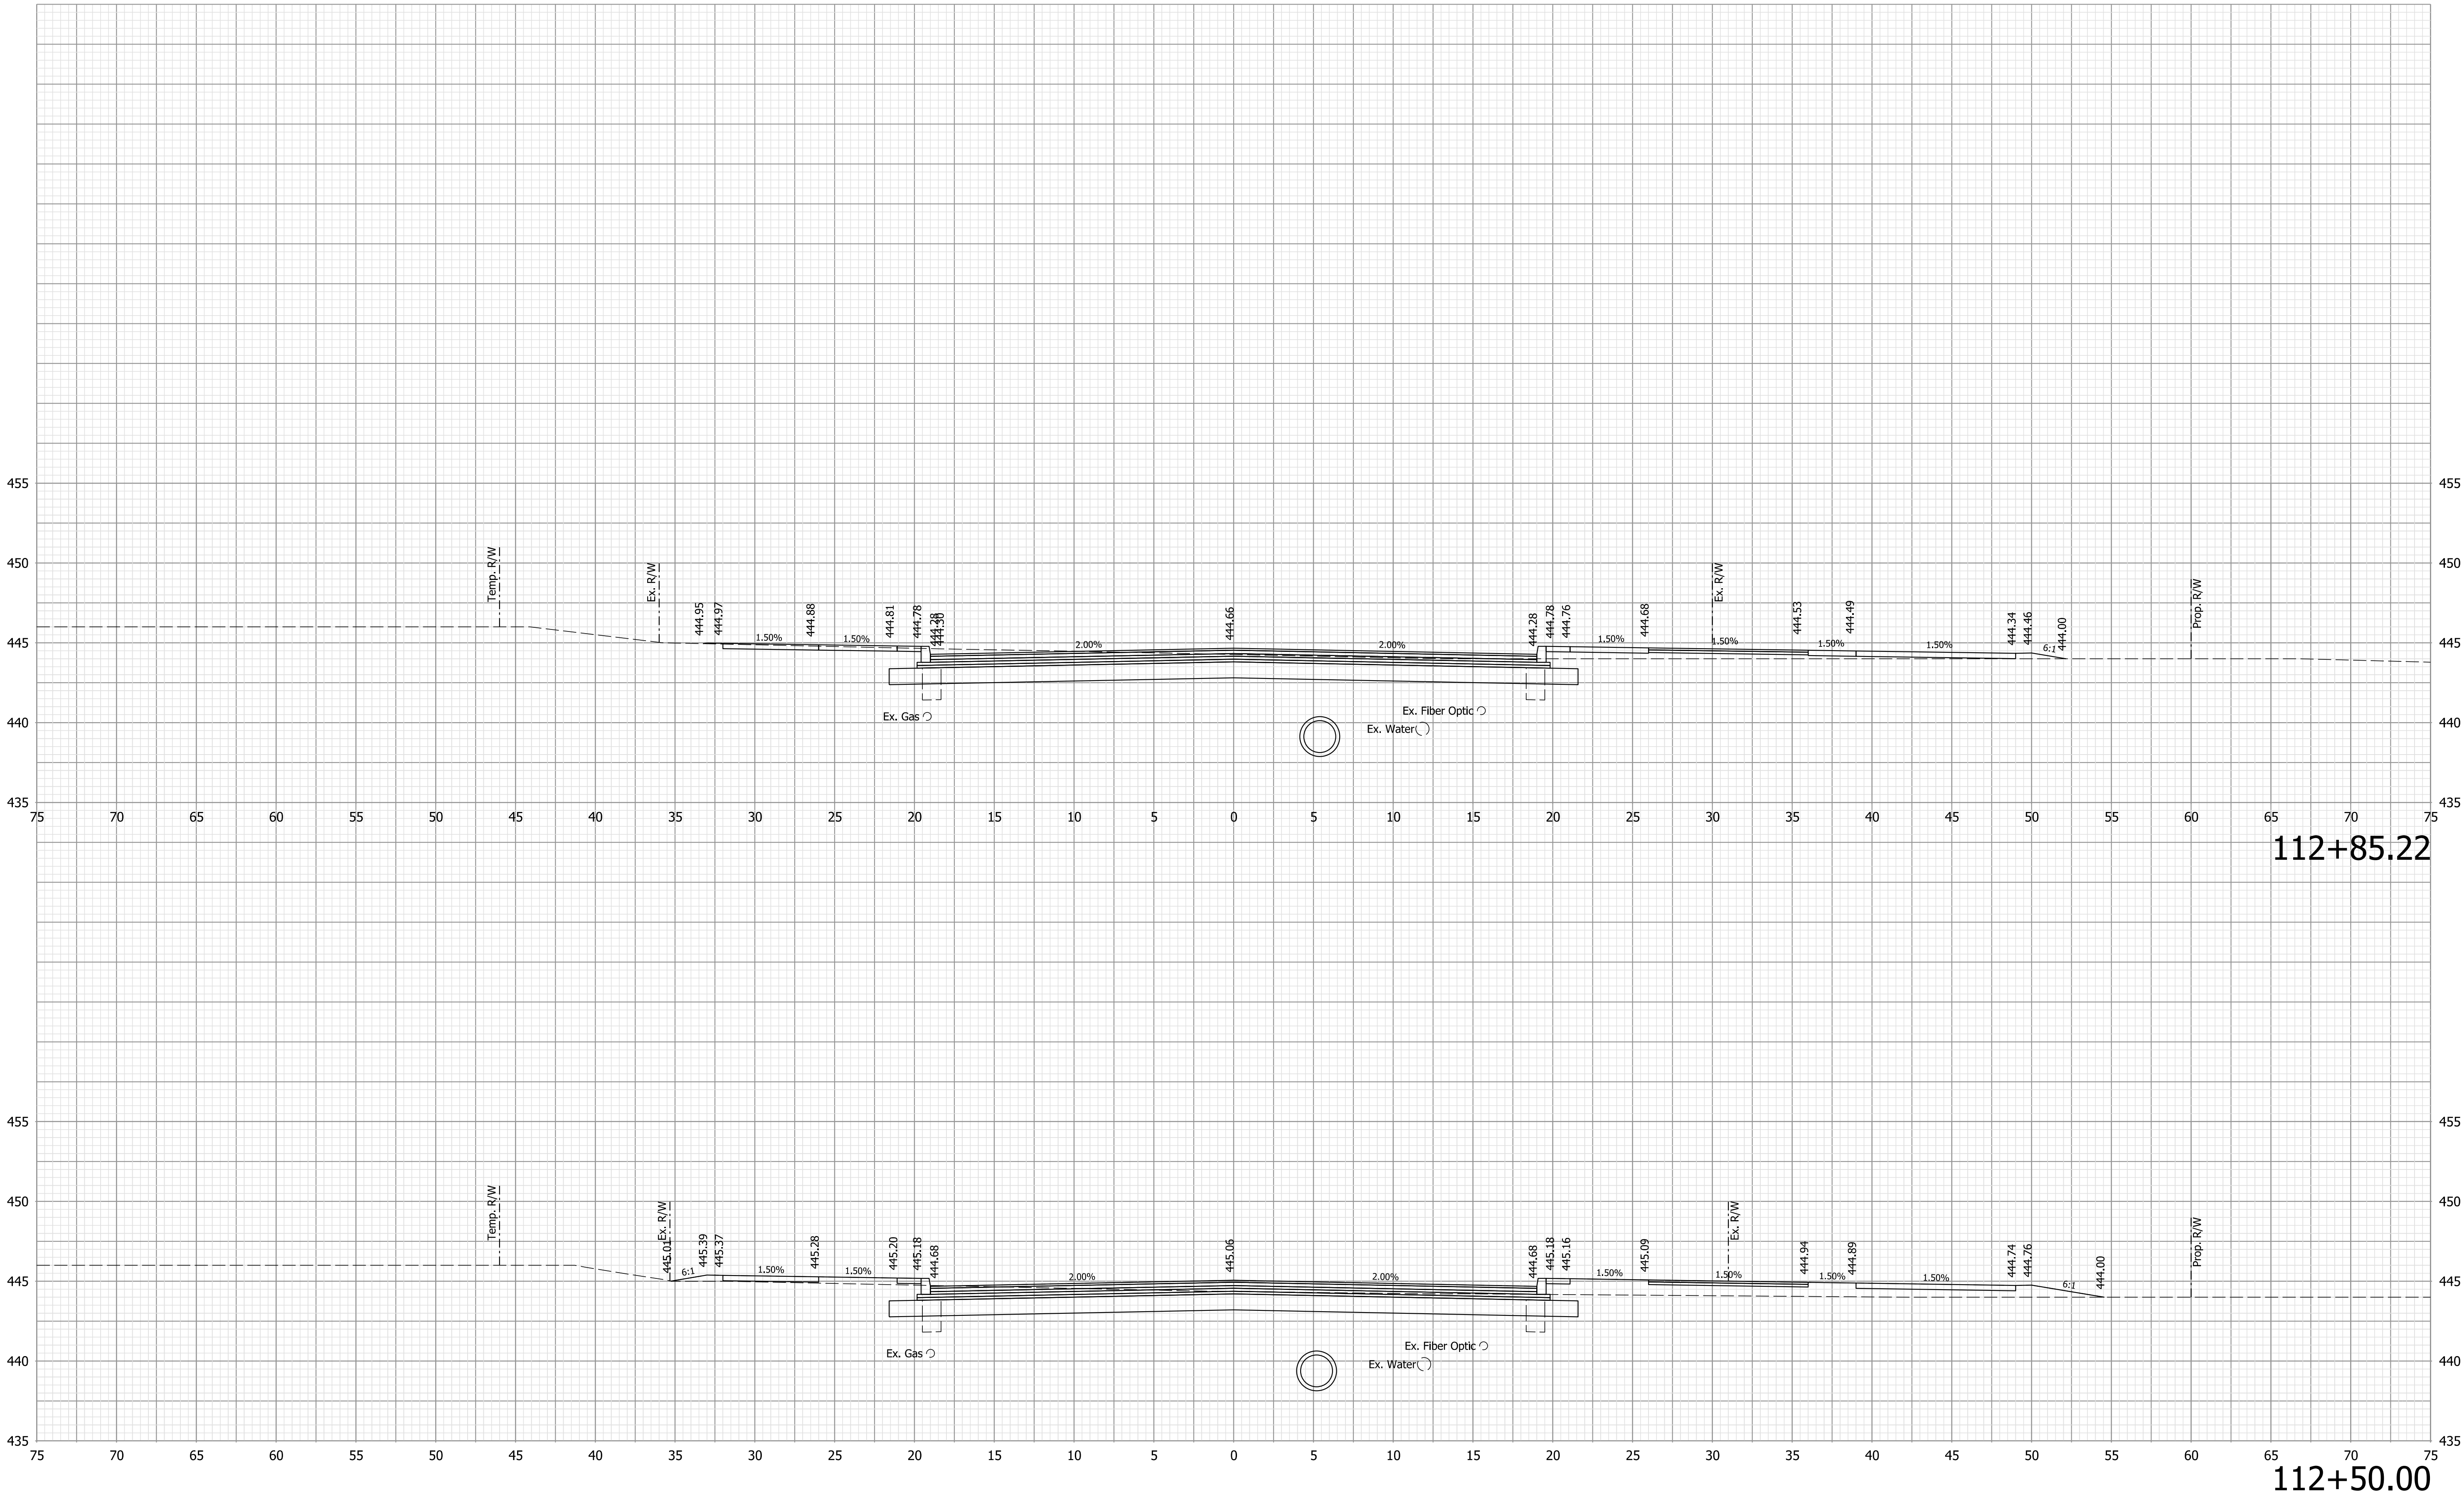

Note:
1. All utilities information shall be considered QL-D unless otherwise indicated and is for informational purposes only. The Contractor is responsible for locating and coordinating with utility companies in accordance with the plans and specifications.


NOT FOR
CONSTRUCTION

RECOMMENDED FOR APPROVAL	DESIGN ENGINEER	04/01/2020	DATE
DESIGNED: NDH	04/01/2020	DRAWN: NDH	04/01/2020
CHECKED: LNB	04/01/2020	CHECKED: LNB	04/01/2020

TOWN OF CLARKSVILLE

CROSS SECTIONS
LINE "PR-A"

HORIZONTAL SCALE	BRIDGE FILE
1"=5'	N/A
VERTICAL SCALE	DESIGNATION
1" = 5'	1700/25
SURVEY BOOK	SHEETS
N/A	11 of 45
CONTRACT	PROJECT
R-40289	1700725

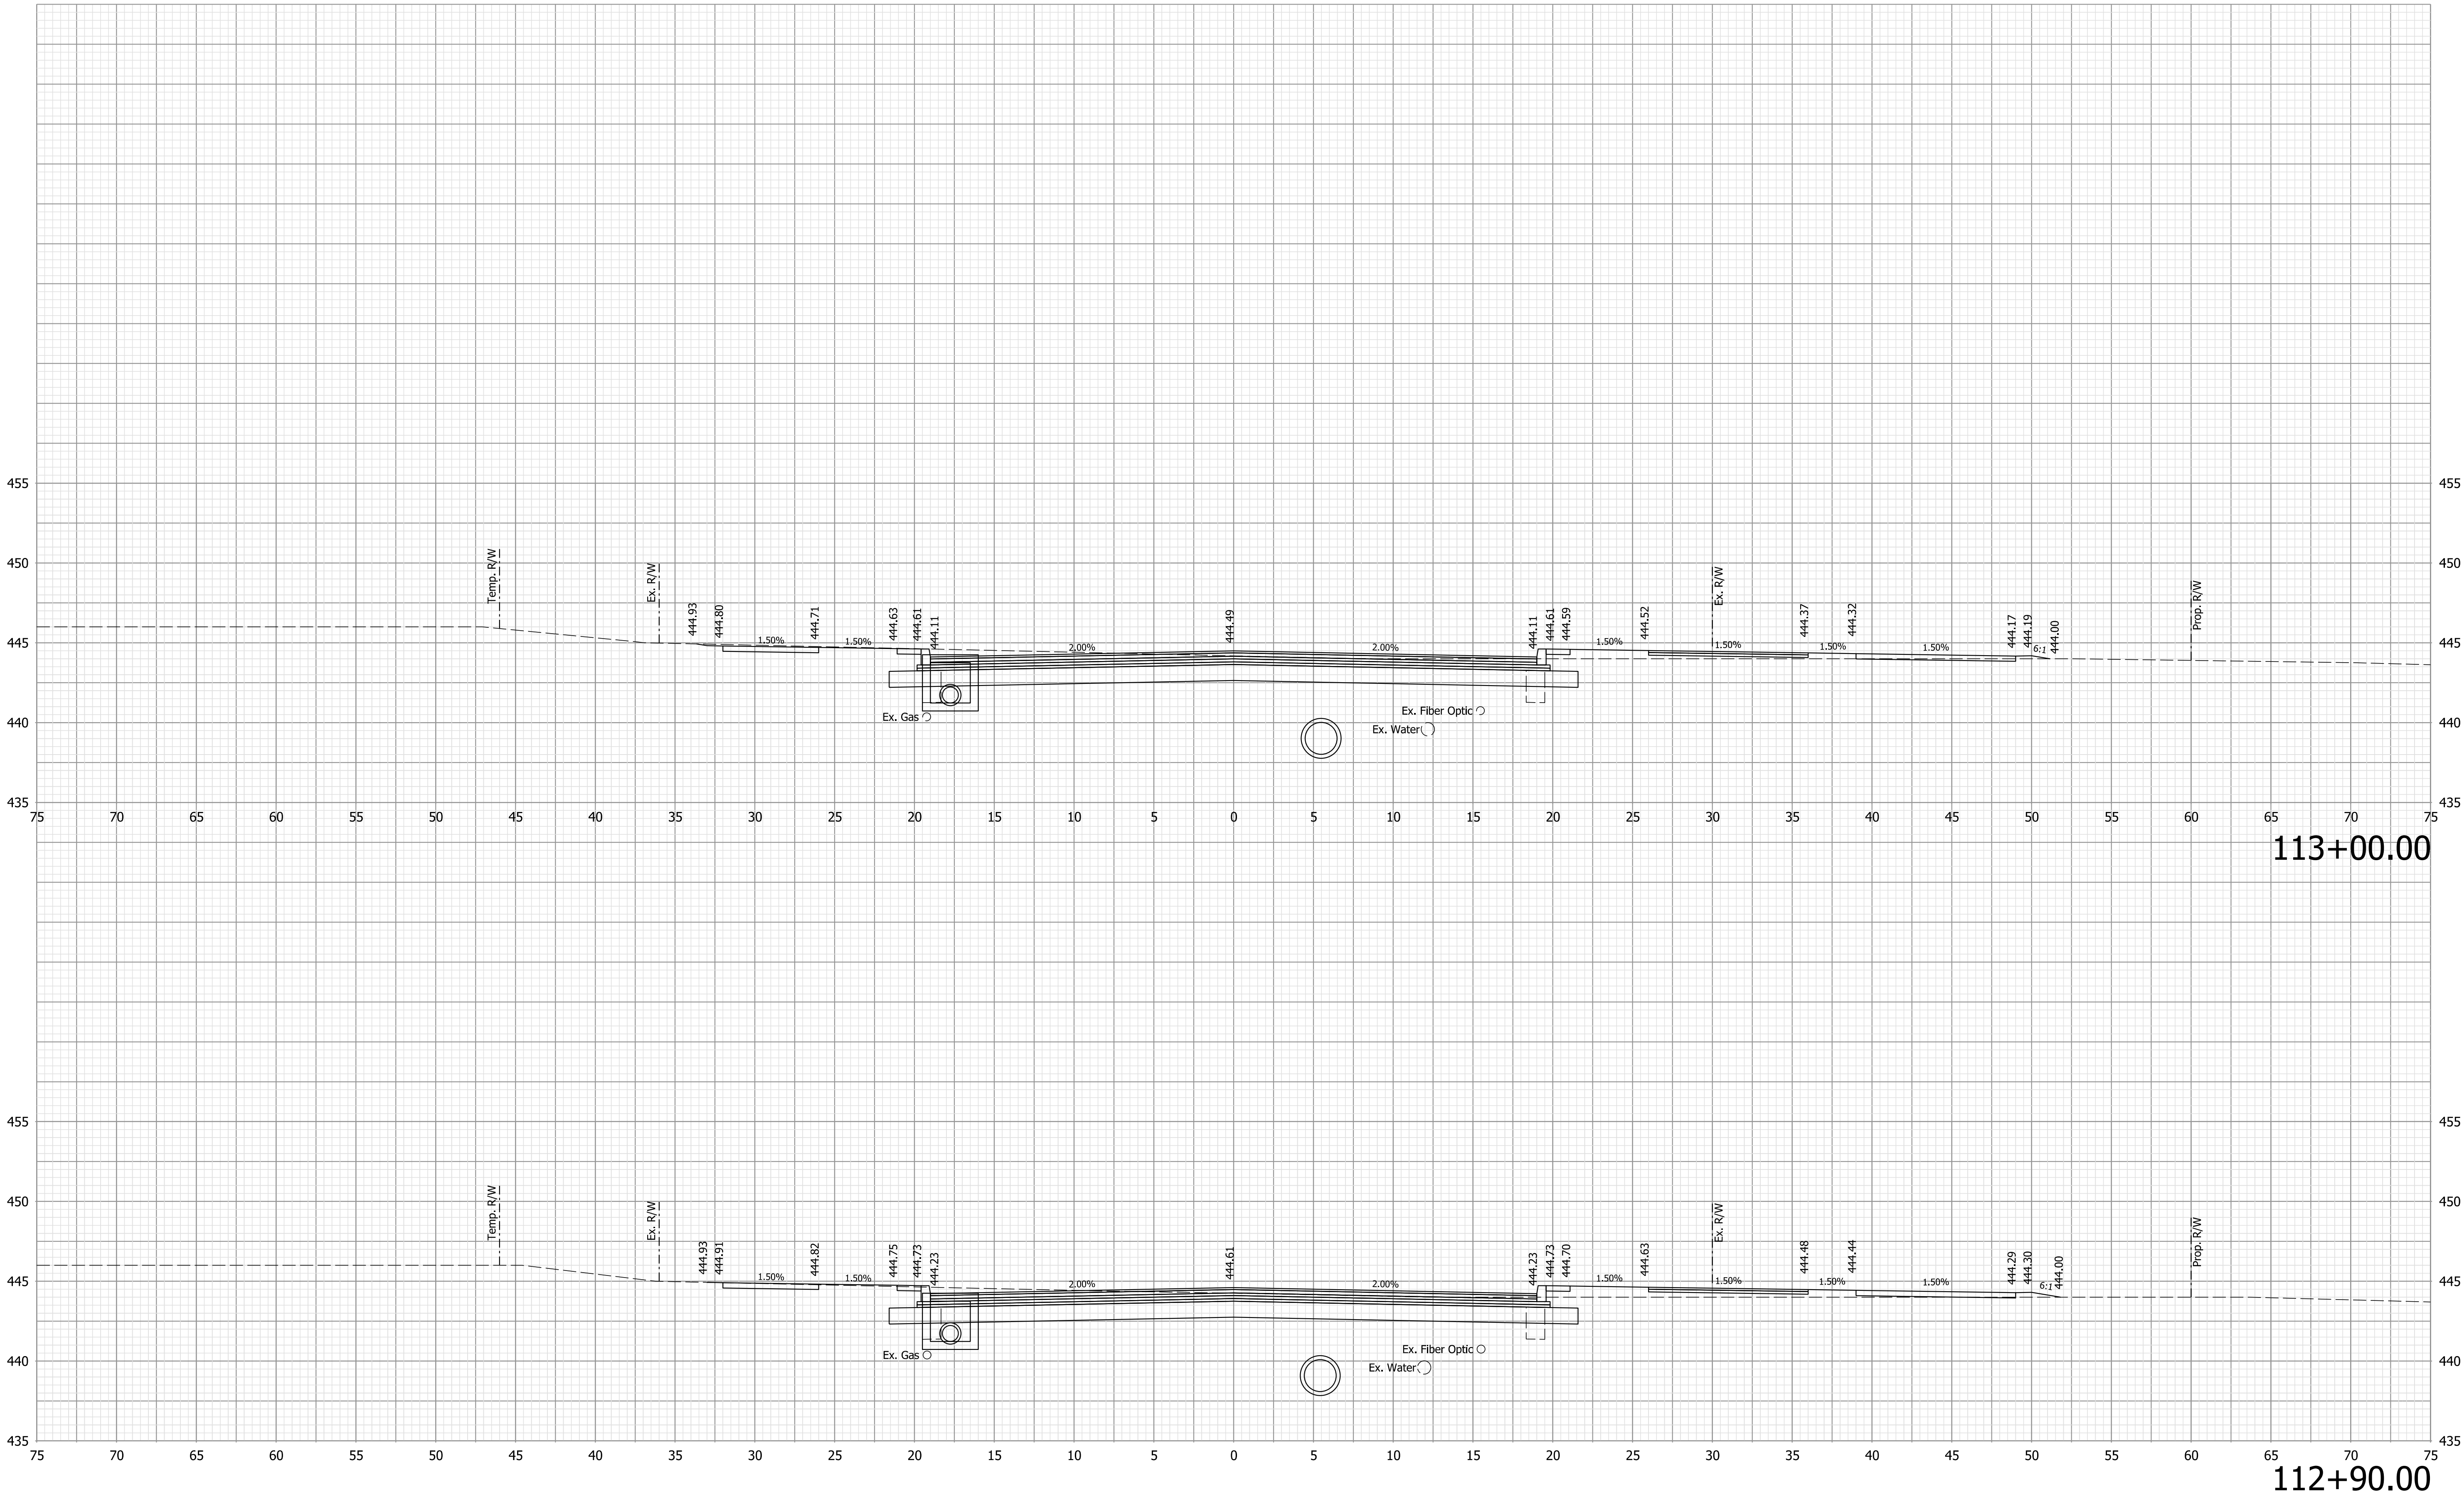

Note:
1. All utilities information shall be considered QL-D unless otherwise indicated and is for informational purposes only. The Contractor is responsible for locating and coordinating with utility companies in accordance with the plans and specifications.



NOT FOR
CONSTRUCTION

RECOMMENDED FOR APPROVAL		DESIGN ENGINEER		04/01/2020	
				DATE	
DESIGNED:	NDH	04/01/2020	DRAWN:	NDH	04/01/2020
CHECKED:	LNB	04/01/2020	CHECKED:	LNB	04/01/2020

TOWN OF CLARKSVILLE

CROSS SECTIONS
LINE "PR-A"

HORIZONTAL SCALE		BRIDGE FILE	
1"=5'		N/A	
VERTICAL SCALE		DESIGNATION	
1" = 5'		1700/25	
SURVEY BOOK		SHEETS	
N/A		12	of 45
CONTRACT		PROJECT	
R-40289		1700725	

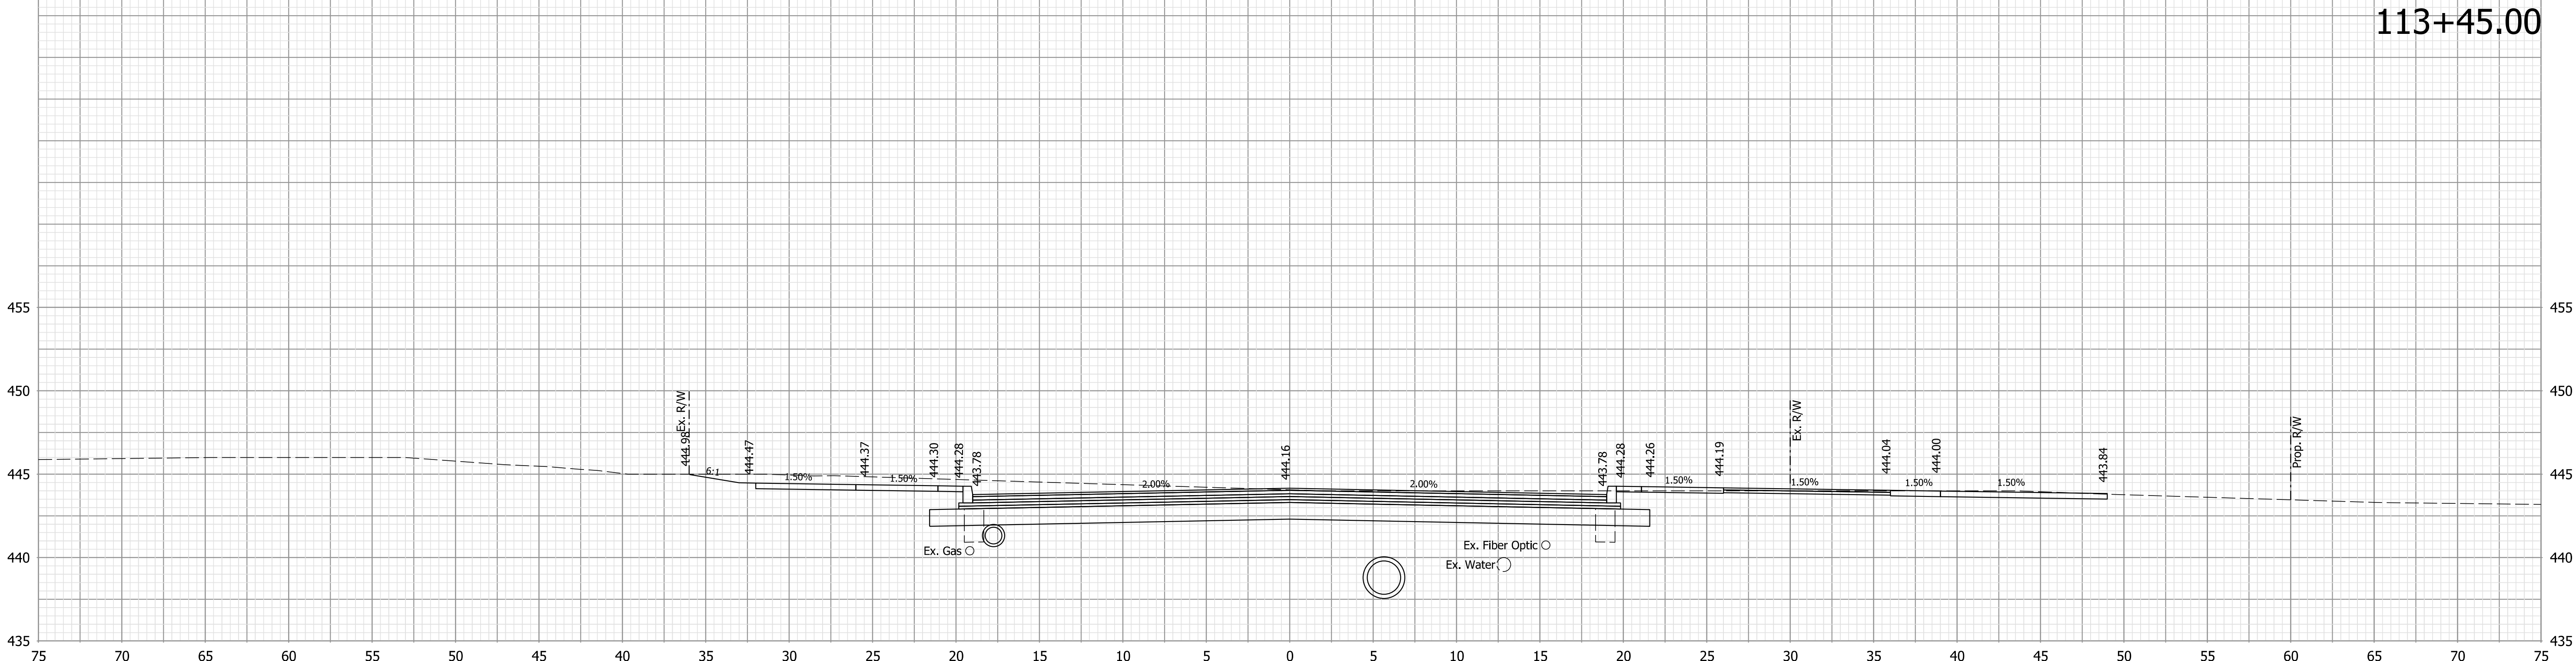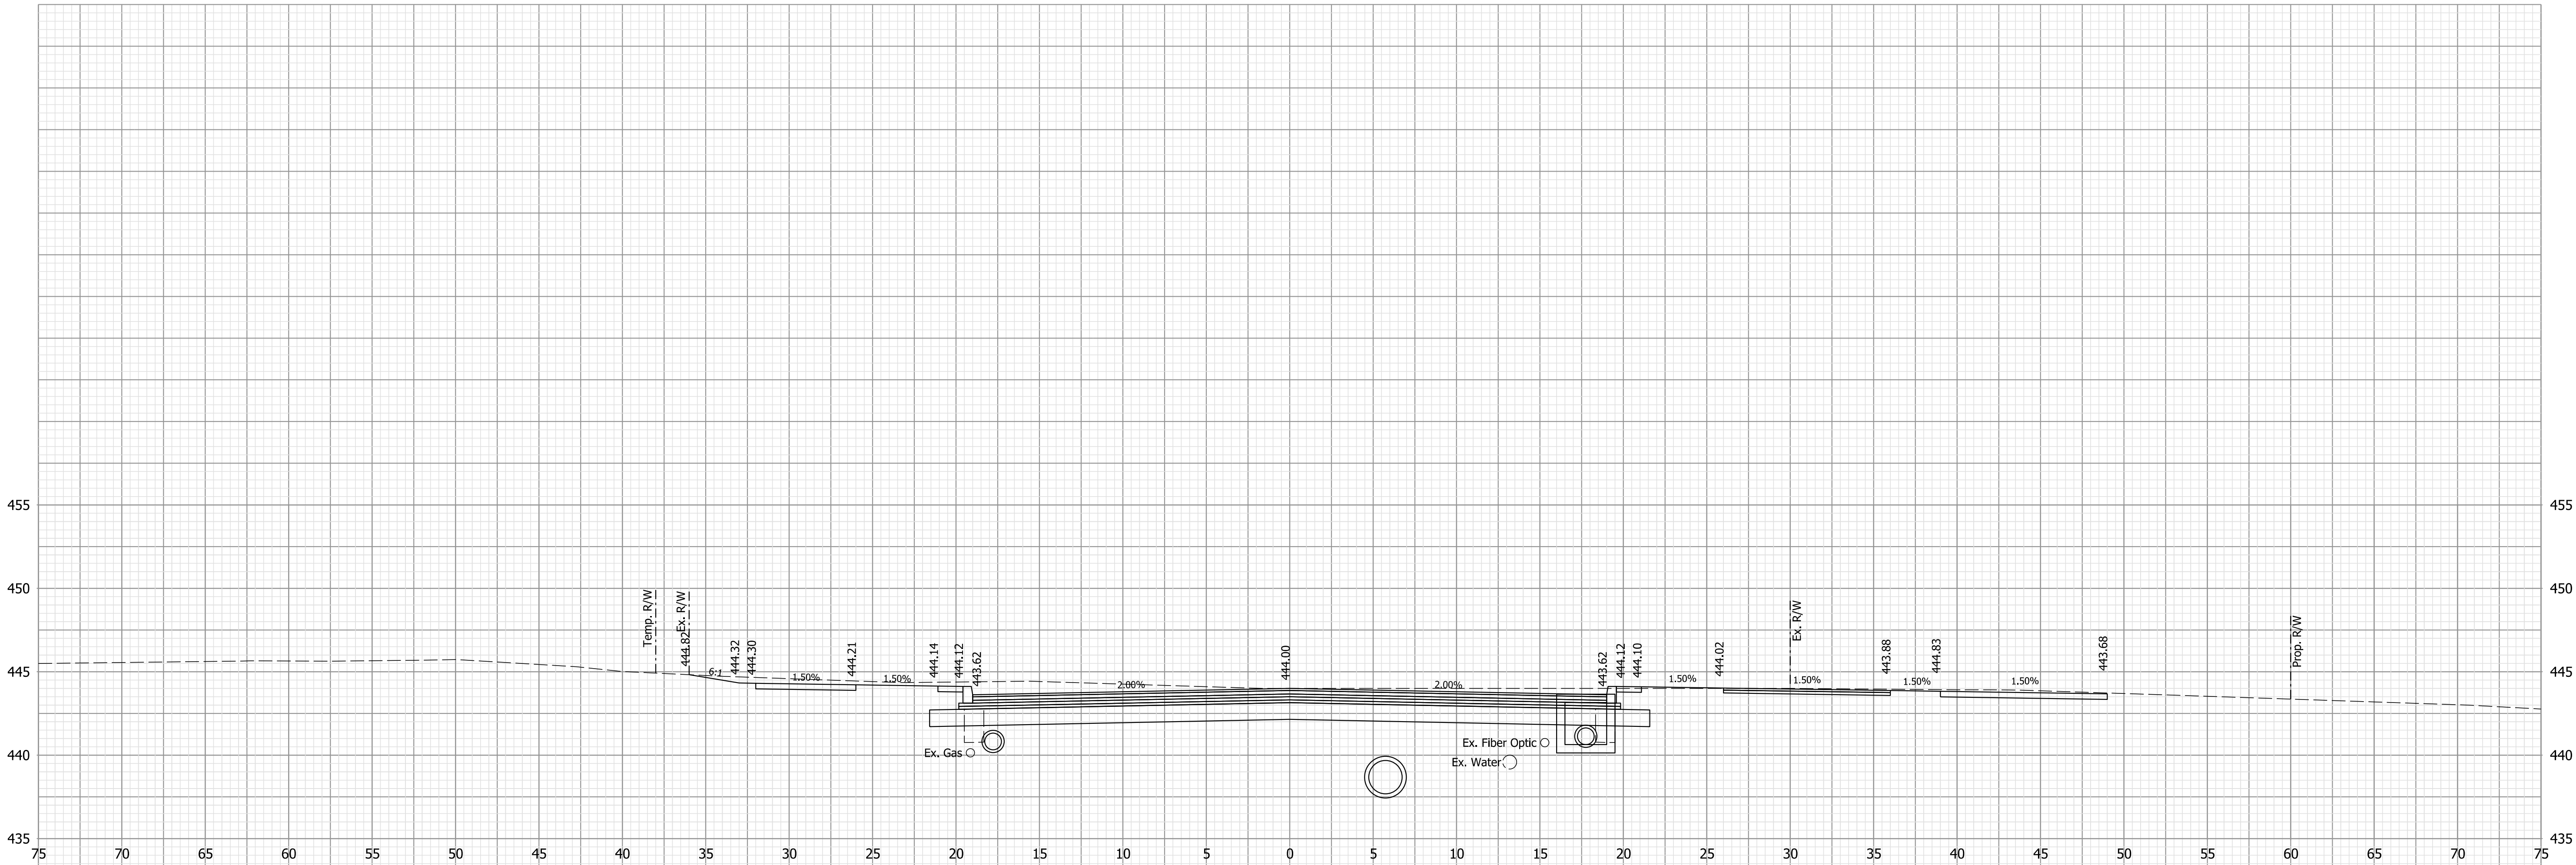

Note:
1. All utilities information shall be considered QL-D unless otherwise indicated and is for informational purposes only. The Contractor is responsible for locating and coordinating with utility companies in accordance with the plans and specifications.


NOT FOR
CONSTRUCTION

RECOMMENDED FOR APPROVAL		DESIGN ENGINEER		04/01/2020	
				DATE	
DESIGNED:	NDH	04/01/2020	DRAWN:	NDH	04/01/2020
CHECKED:	LNB	04/01/2020	CHECKED:	LNB	04/01/2020


TOWN OF CLARKSVILLE

CROSS SECTIONS
LINE "PR-A"

HORIZONTAL SCALE		BRIDGE FILE		
1"=5'		N/A		
VERTICAL SCALE		DESIGNATION		
1" = 5'		1700/25		
SURVEY BOOK		SHEETS		
N/A		13	of	45
CONTRACT		PROJECT		
R-40289		1700725		

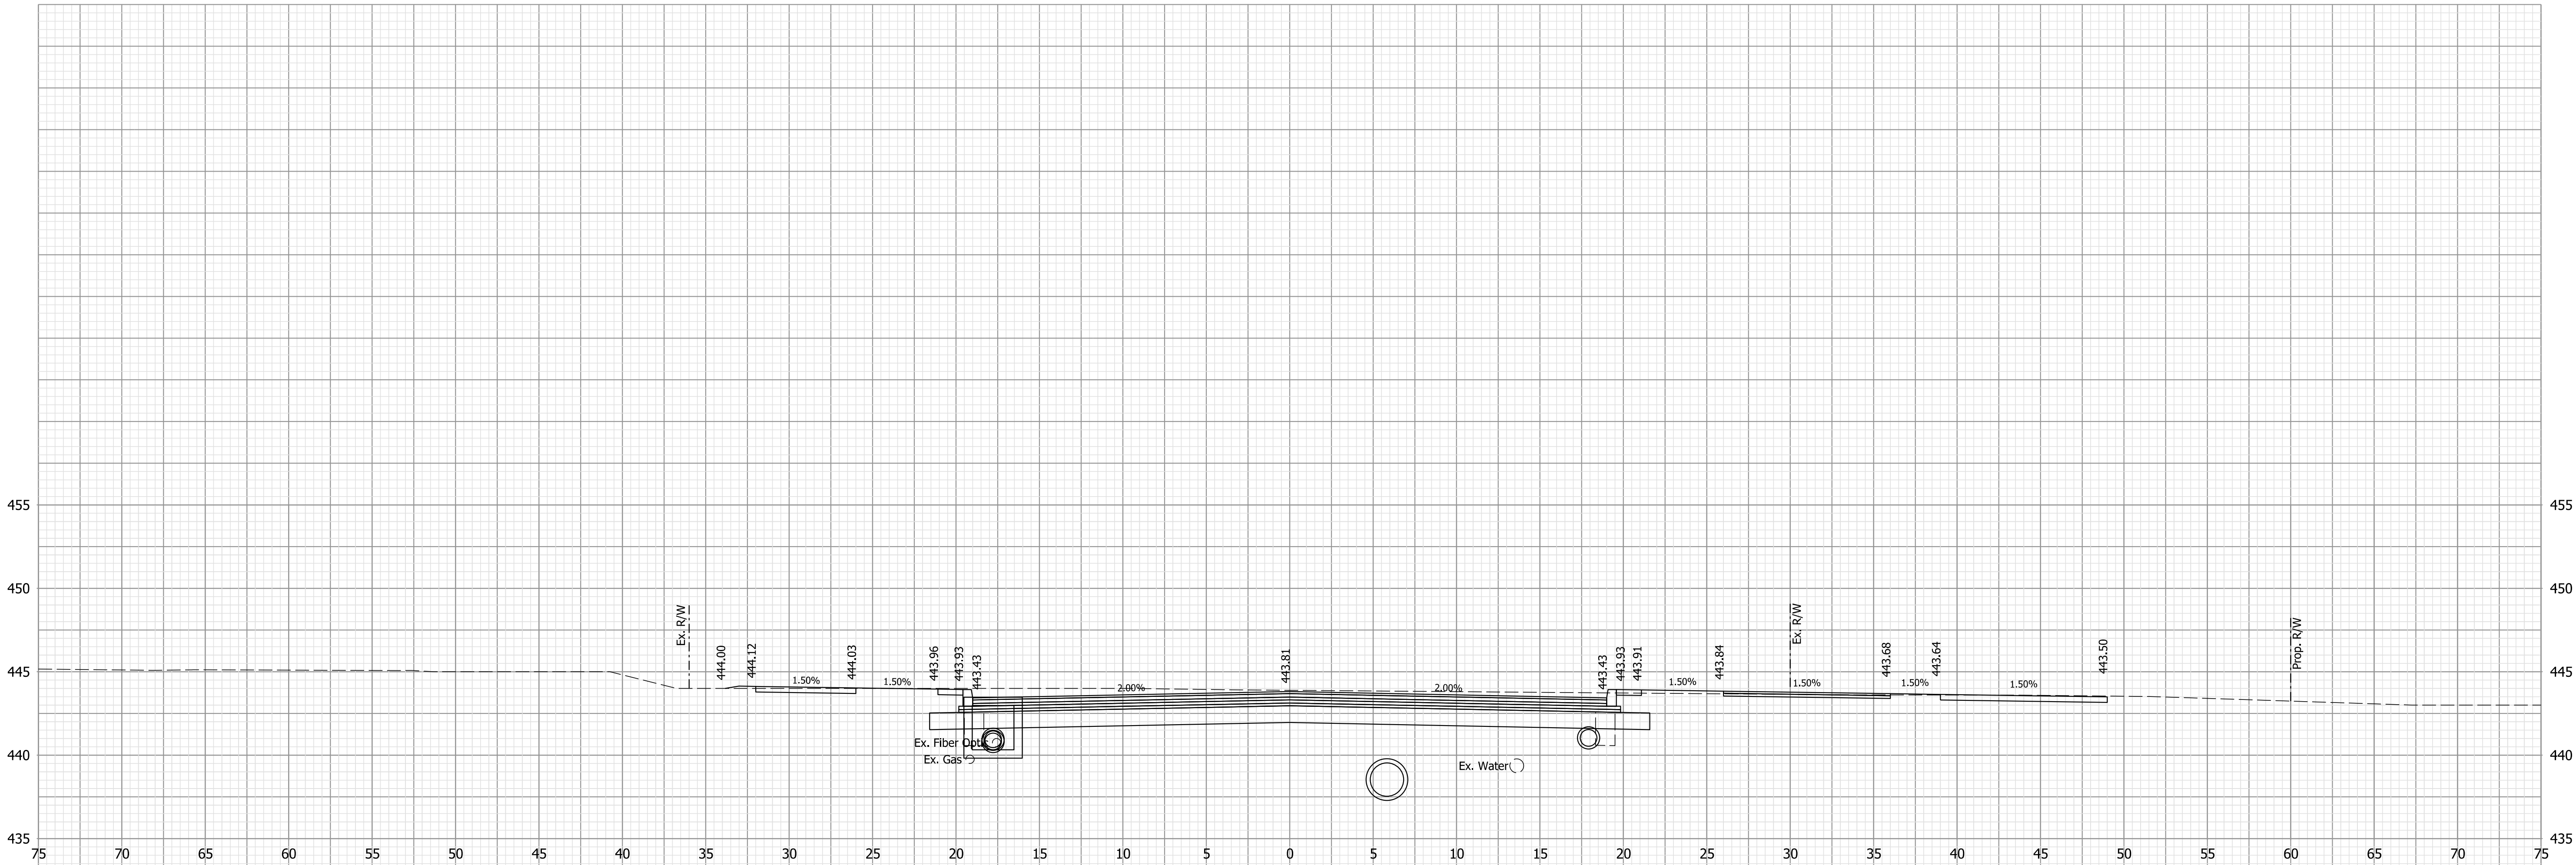

113+65.00

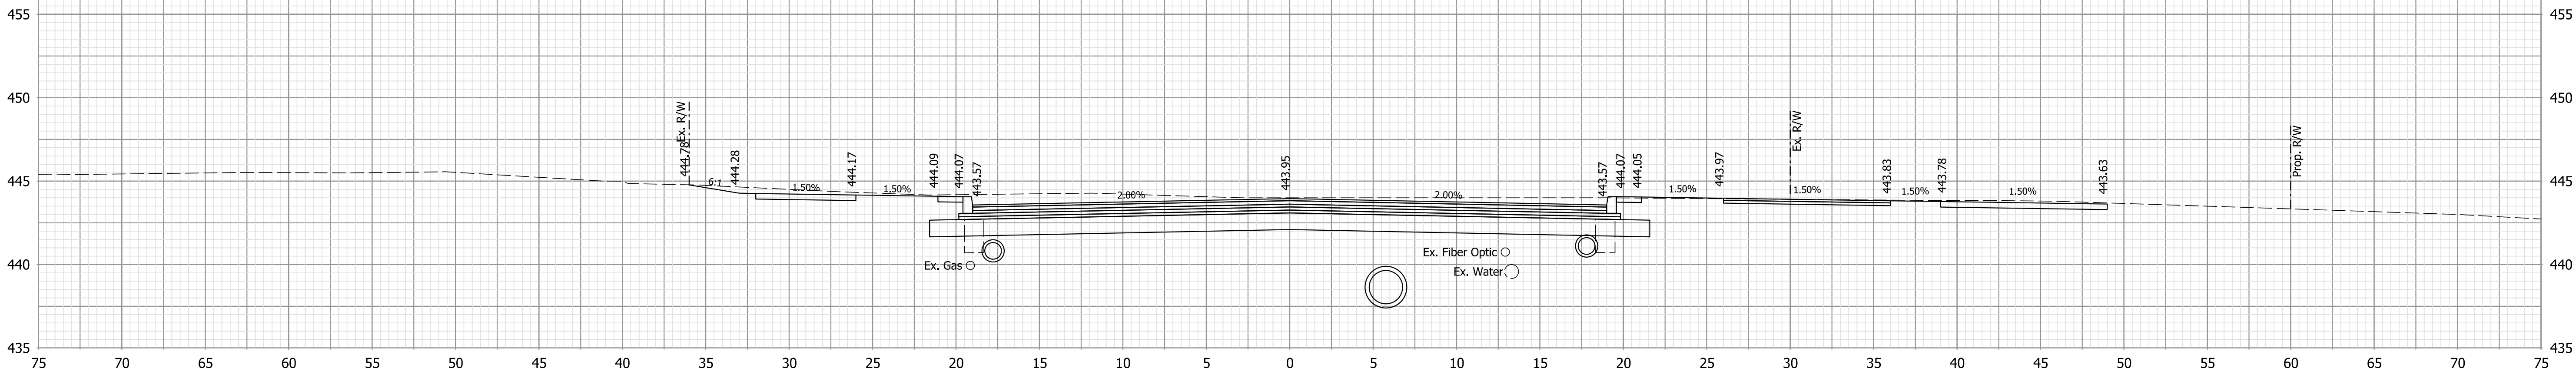

113+50.00

Note:
1. All utilities information shall be considered QL-D unless otherwise indicated and is for informational purposes only. The Contractor is responsible for locating and coordinating with utility companies in accordance with the plans and specifications.


NOT FOR
CONSTRUCTION

RECOMMENDED FOR APPROVAL	DESIGN ENGINEER	04/01/2020	DATE
DESIGNED: NDH	04/01/2020	DRAWN: NDH	04/01/2020
CHECKED: LNB	04/01/2020	CHECKED: LNB	04/01/2020


TOWN OF CLARKSVILLE

CROSS SECTIONS
LINE "PR-A"

HORIZONTAL SCALE	BRIDGE FILE		
1"=5'	N/A		
VERTICAL SCALE	DESIGNATION		
1" = 5'	1700/25		
SURVEY BOOK	SHEETS		
N/A	14	of	45
CONTRACT	PROJECT		
R-40289	1700725		

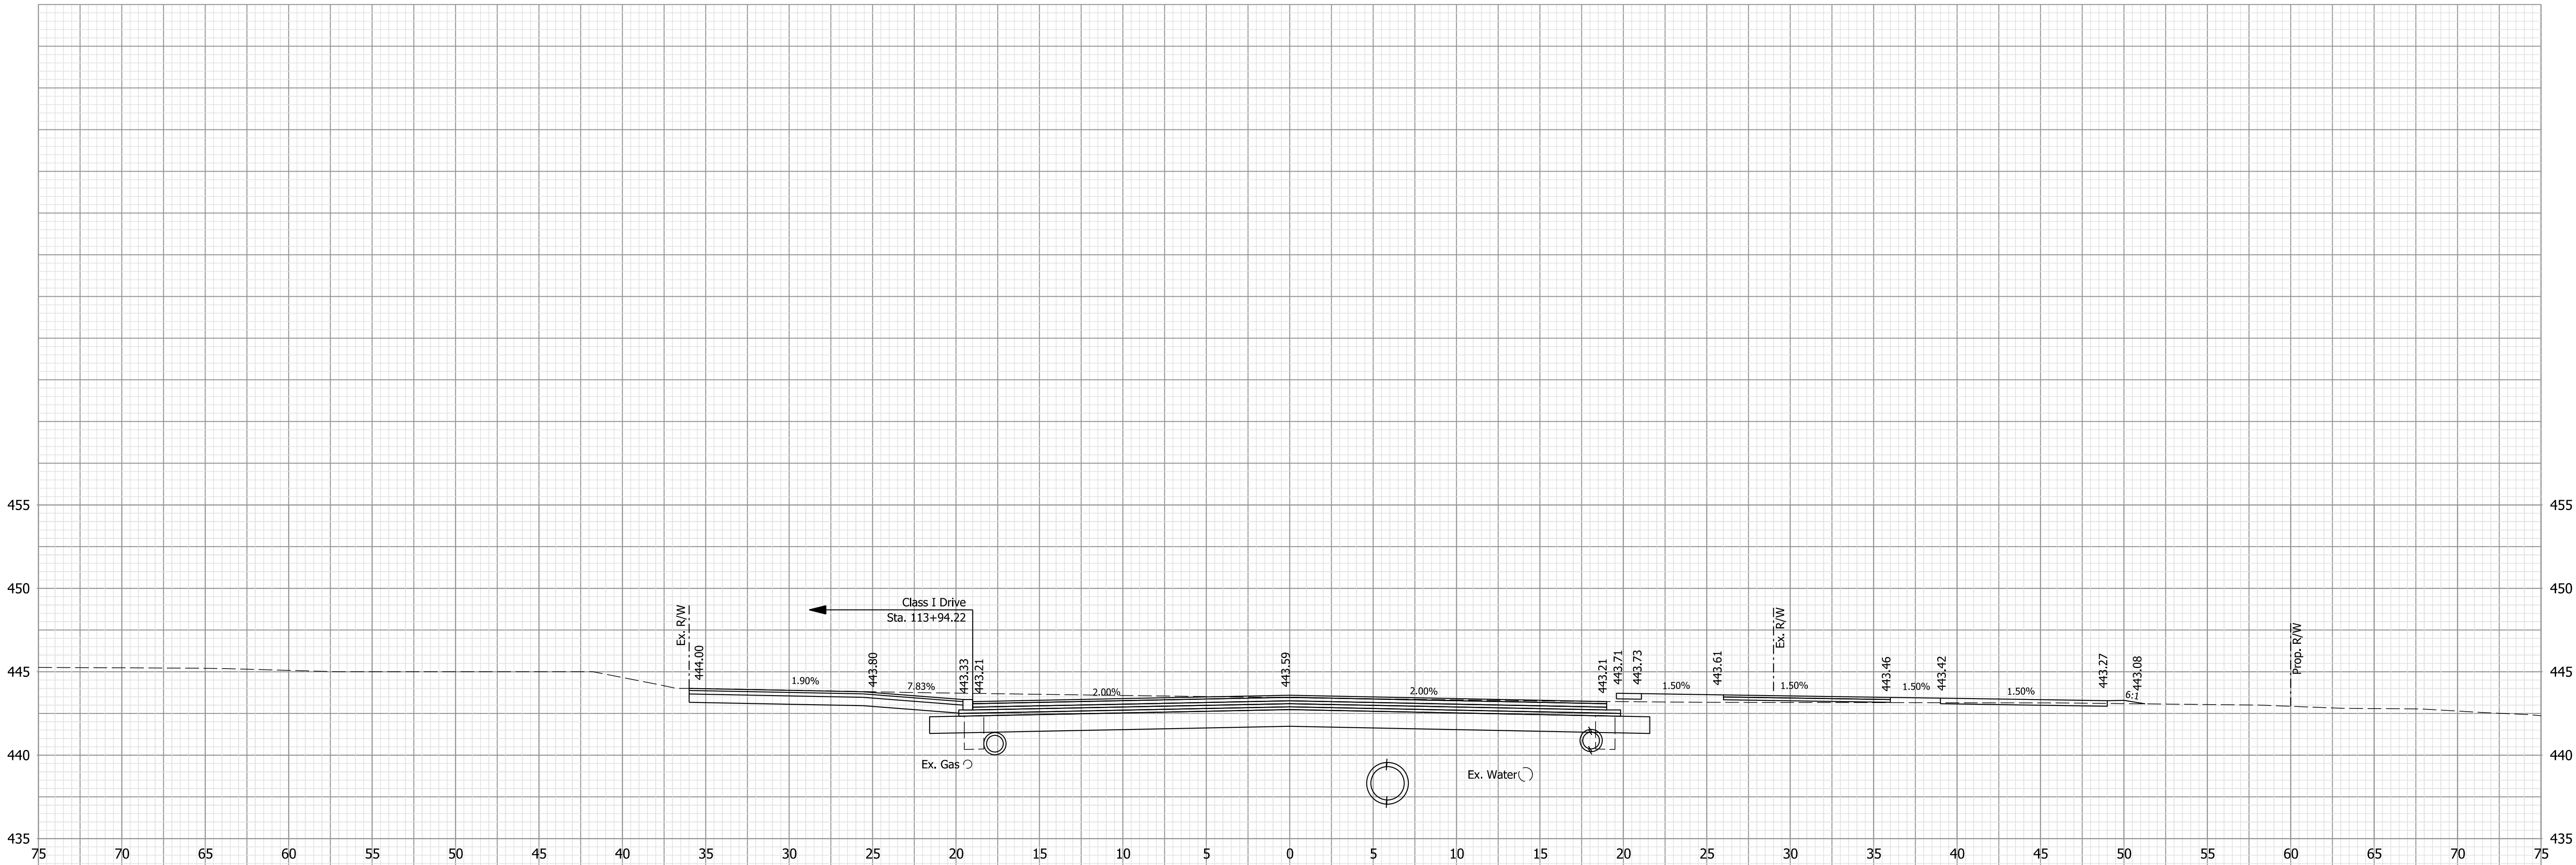

113+94.22

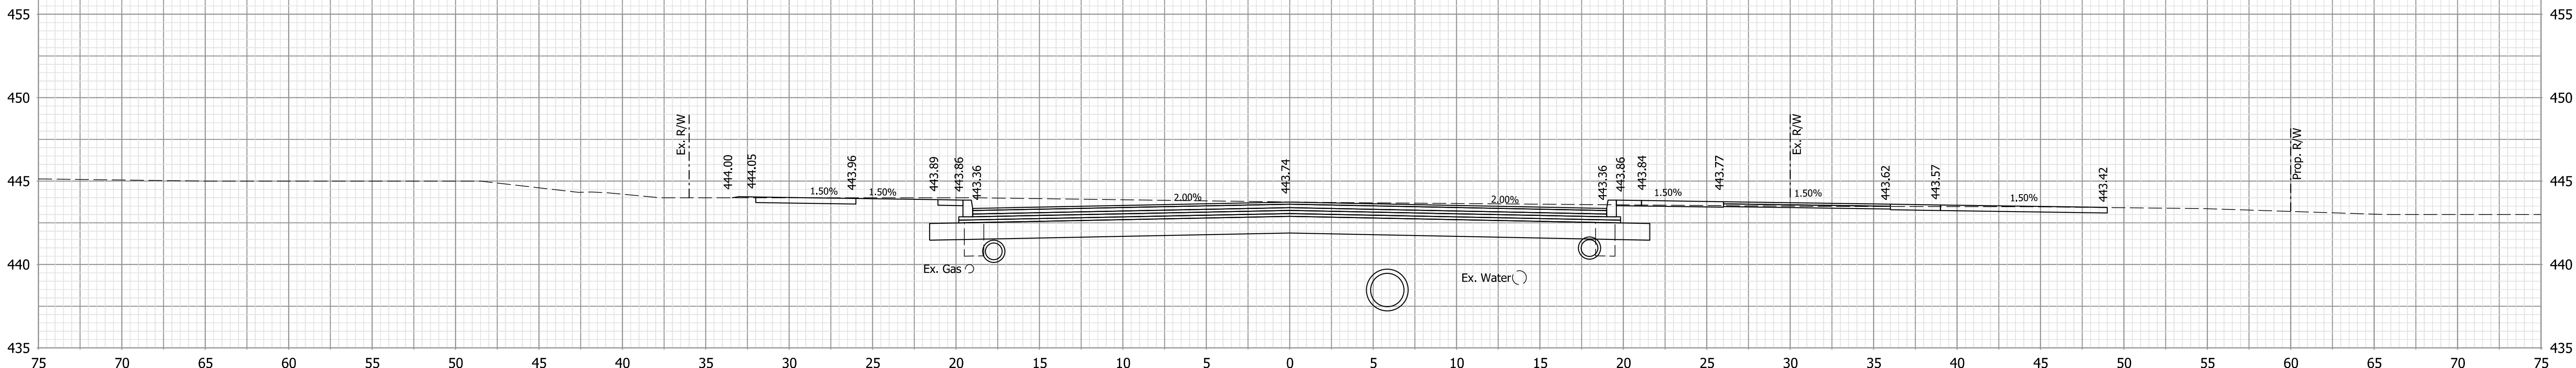

113+73.22

Note:
1. All utilities information shall be considered QL-D unless otherwise indicated and is for informational purposes only. The Contractor is responsible for locating and coordinating with utility companies in accordance with the plans and specifications.



NOT FOR
CONSTRUCTION

RECOMMENDED FOR APPROVAL		DESIGN ENGINEER		04/01/2020	
				DATE	
DESIGNED:	NDH	04/01/2020	DRAWN:	NDH	04/01/2020
CHECKED:	LNB	04/01/2020	CHECKED:	LNB	04/01/2020

TOWN OF CLARKSVILLE

CROSS SECTIONS
LINE "PR-A"

HORIZONTAL SCALE		BRIDGE FILE	
1" = 5'		N/A	
VERTICAL SCALE		DESIGNATION	
1" = 5'		1700725	
SURVEY BOOK		SHEETS	
N/A		15	of 45
CONTRACT		PROJECT	
R-40289		1700725	

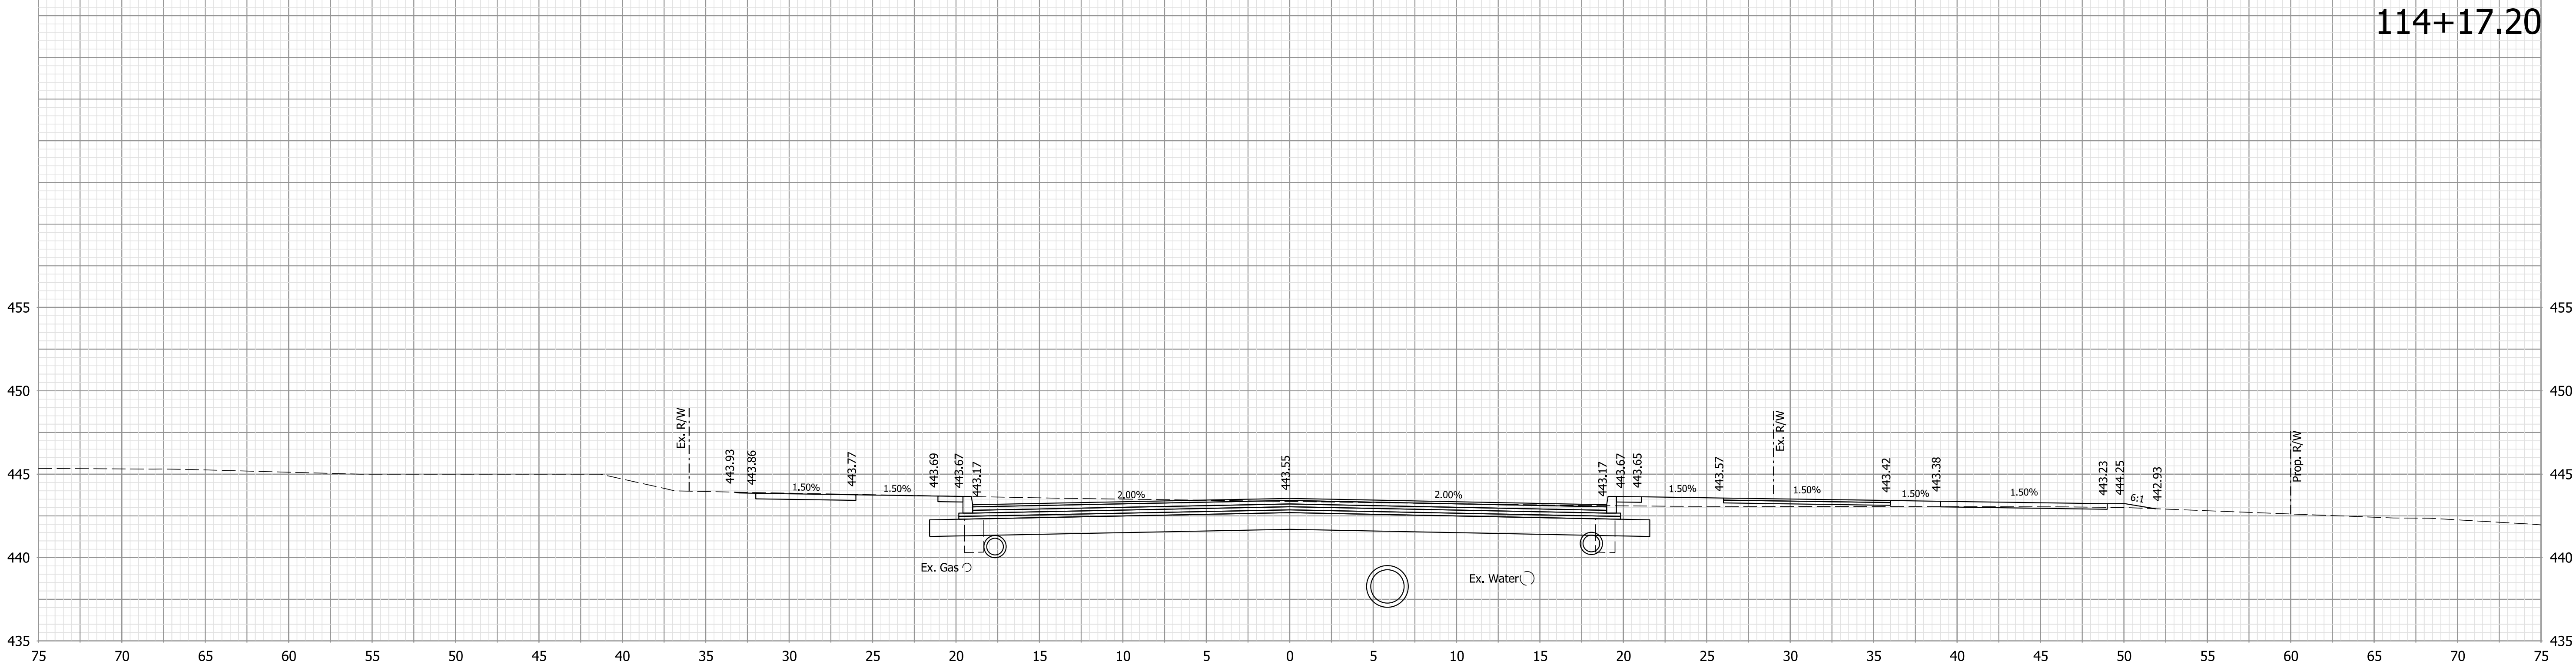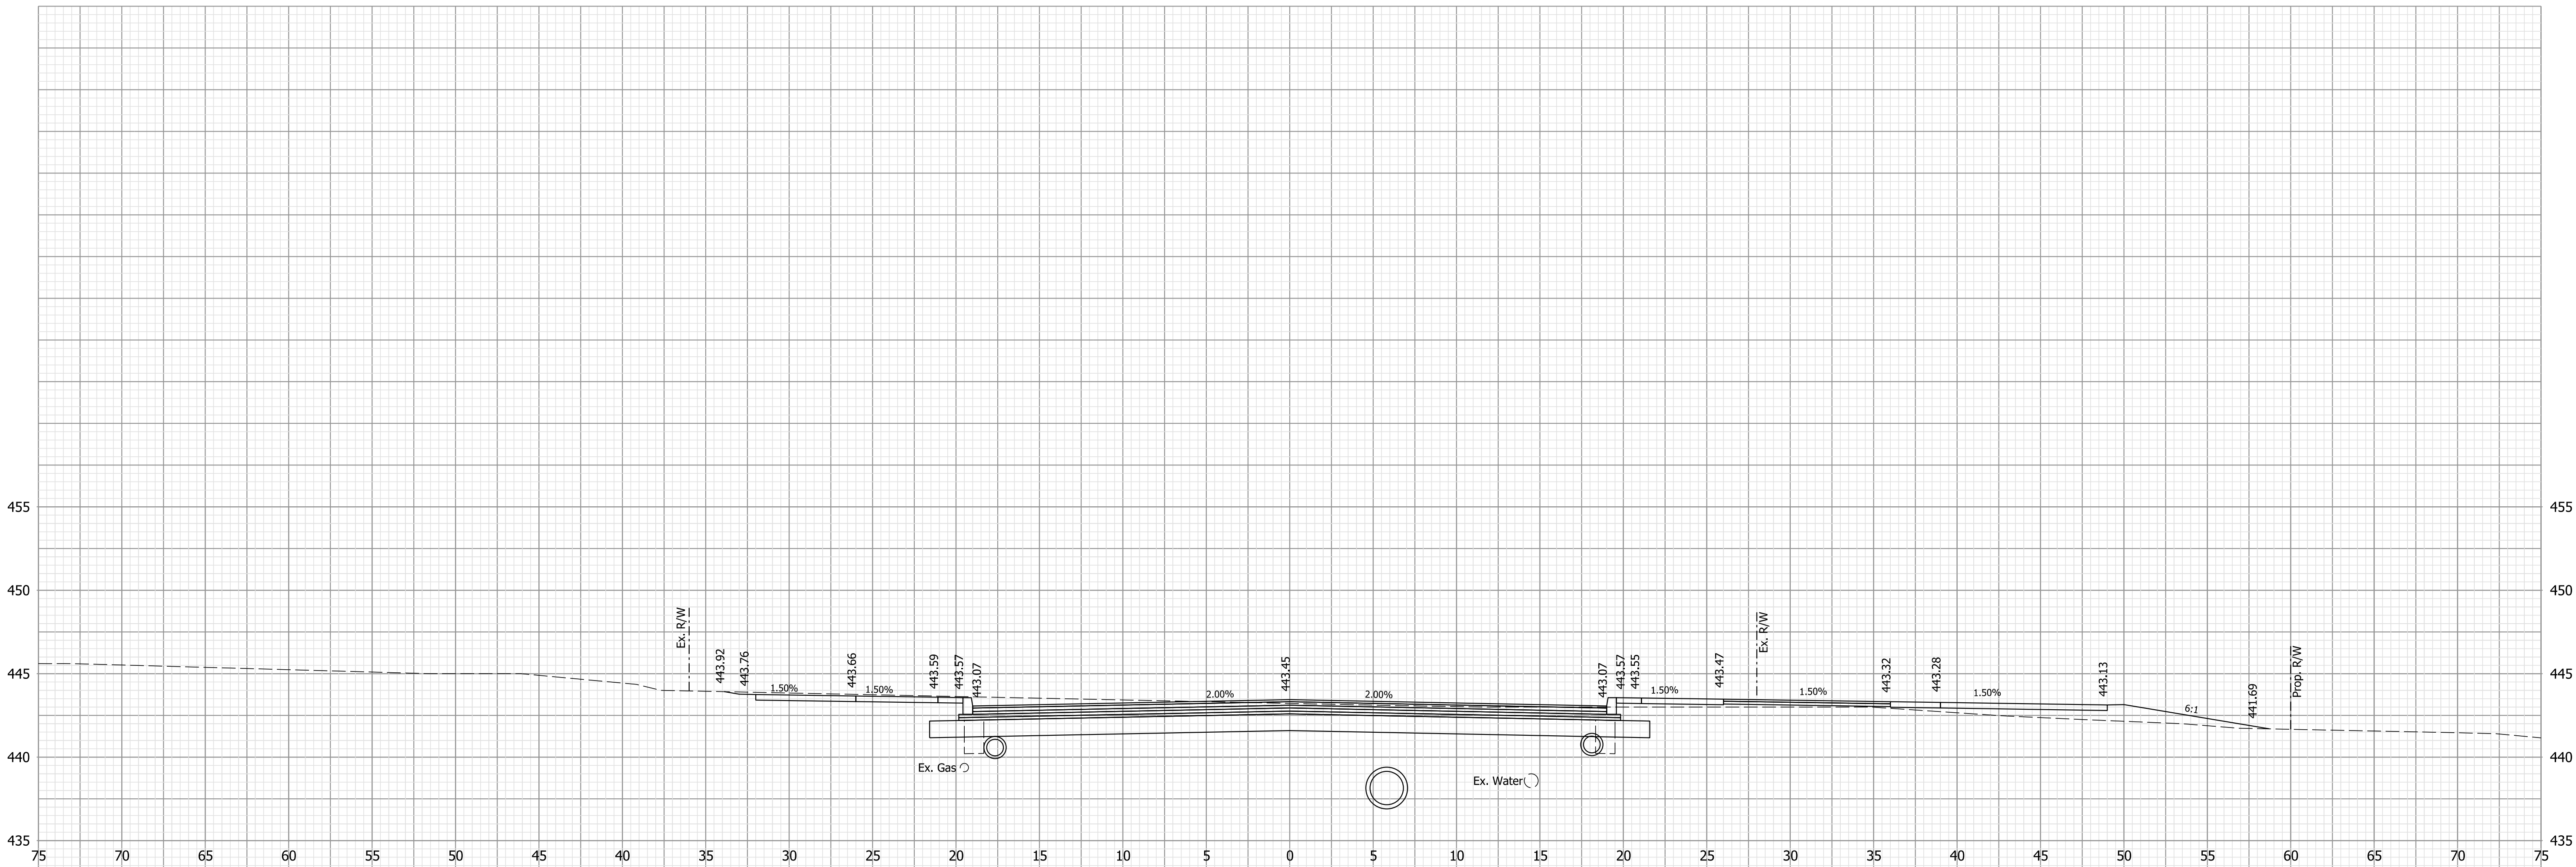

Note:
1. All utilities information shall be considered QL-D unless otherwise indicated and is for informational purposes only. The Contractor is responsible for locating and coordinating with utility companies in accordance with the plans and specifications.


NOT FOR
CONSTRUCTION

RECOMMENDED FOR APPROVAL		DESIGN ENGINEER		04/01/2020	
				DATE	
DESIGNED:	NDH	04/01/2020	DRAWN:	NDH	04/01/2020
CHECKED:	LNB	04/01/2020	CHECKED:	LNB	04/01/2020

TOWN OF CLARKSVILLE

CROSS SECTIONS
LINE "PR-A"

HORIZONTAL SCALE		BRIDGE FILE	
1"=5'		N/A	
VERTICAL SCALE		DESIGNATION	
1" = 5'		1700725	
SURVEY BOOK		SHEETS	
N/A		16	of 45
CONTRACT		PROJECT	
R-40289		1700725	

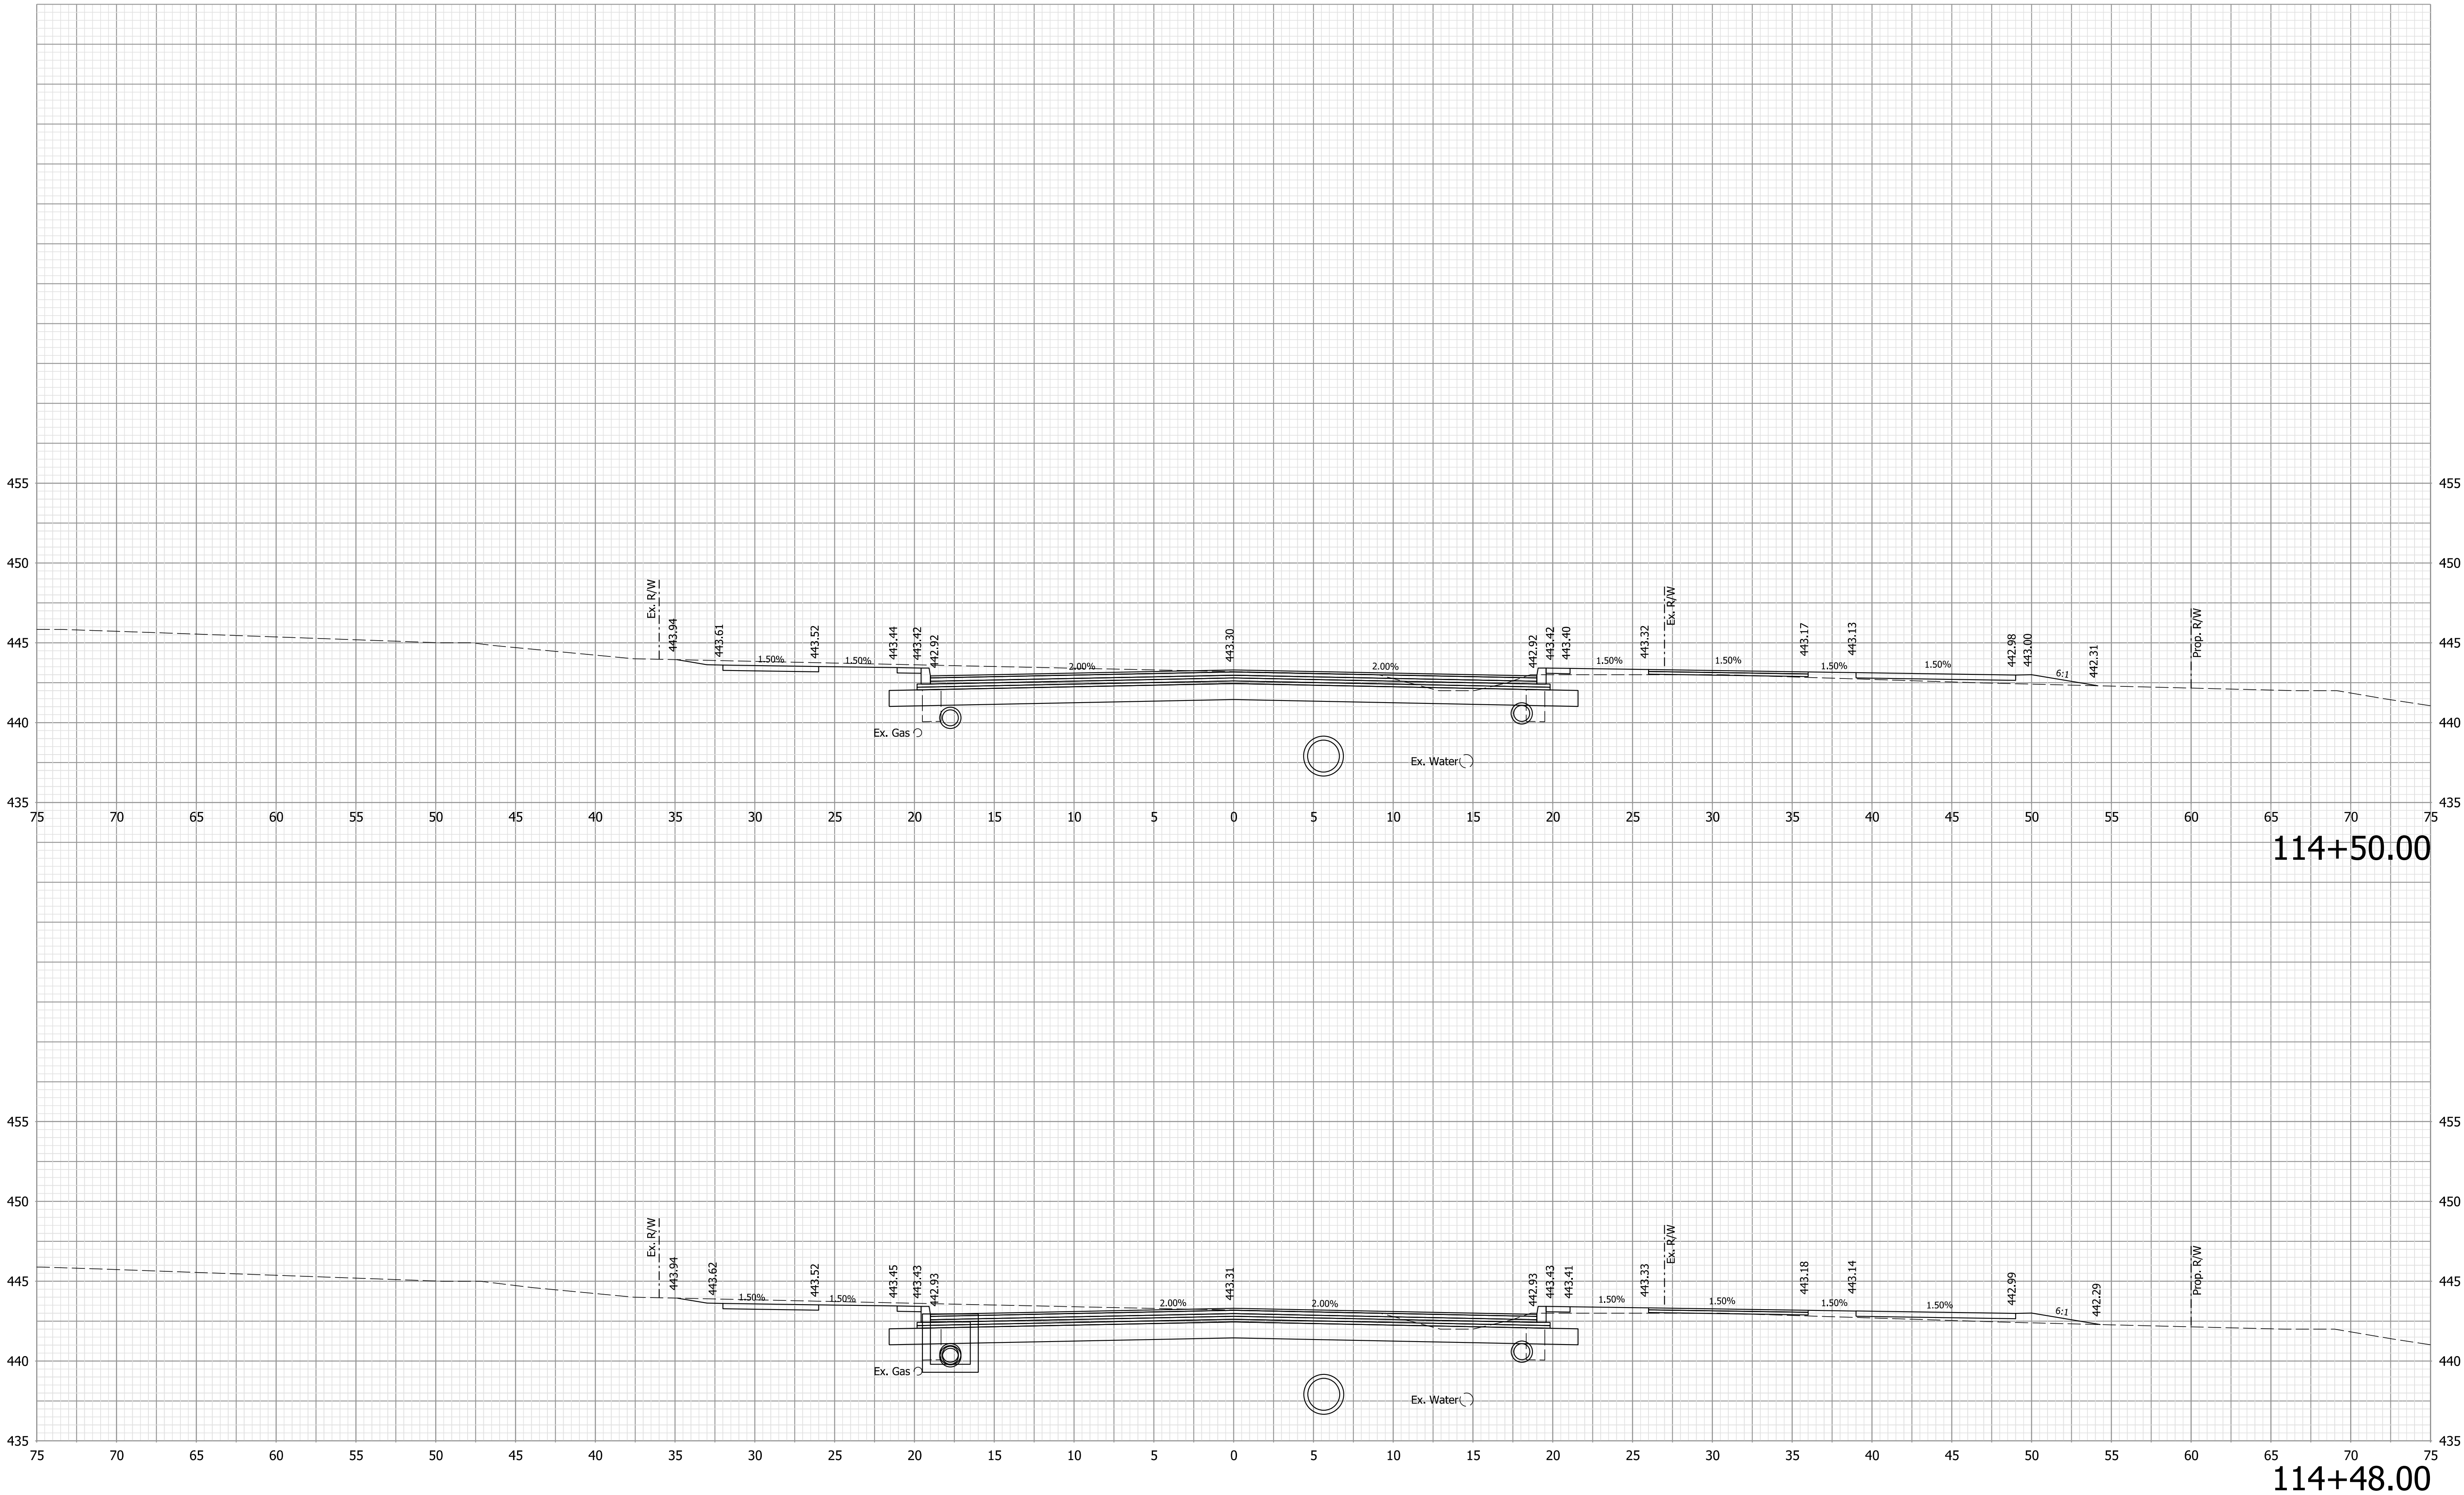

Note:
1. All utilities information shall be considered QL-D unless otherwise indicated and is for informational purposes only. The Contractor is responsible for locating and coordinating with utility companies in accordance with the plans and specifications.


NOT FOR
CONSTRUCTION

RECOMMENDED FOR APPROVAL		DESIGN ENGINEER		04/01/2020	
				DATE	
DESIGNED:	NDH	04/01/2020	DRAWN:	NDH	04/01/2020
CHECKED:	LNB	04/01/2020	CHECKED:	LNB	04/01/2020

TOWN OF CLARKSVILLE

CROSS SECTIONS
LINE "PR-A"

HORIZONTAL SCALE		BRIDGE FILE		
1"=5'		N/A		
VERTICAL SCALE		DESIGNATION		
1" = 5'		1700/25		
SURVEY BOOK		SHEETS		
N/A		17	of	45
CONTRACT		PROJECT		
R-40289		1700725		

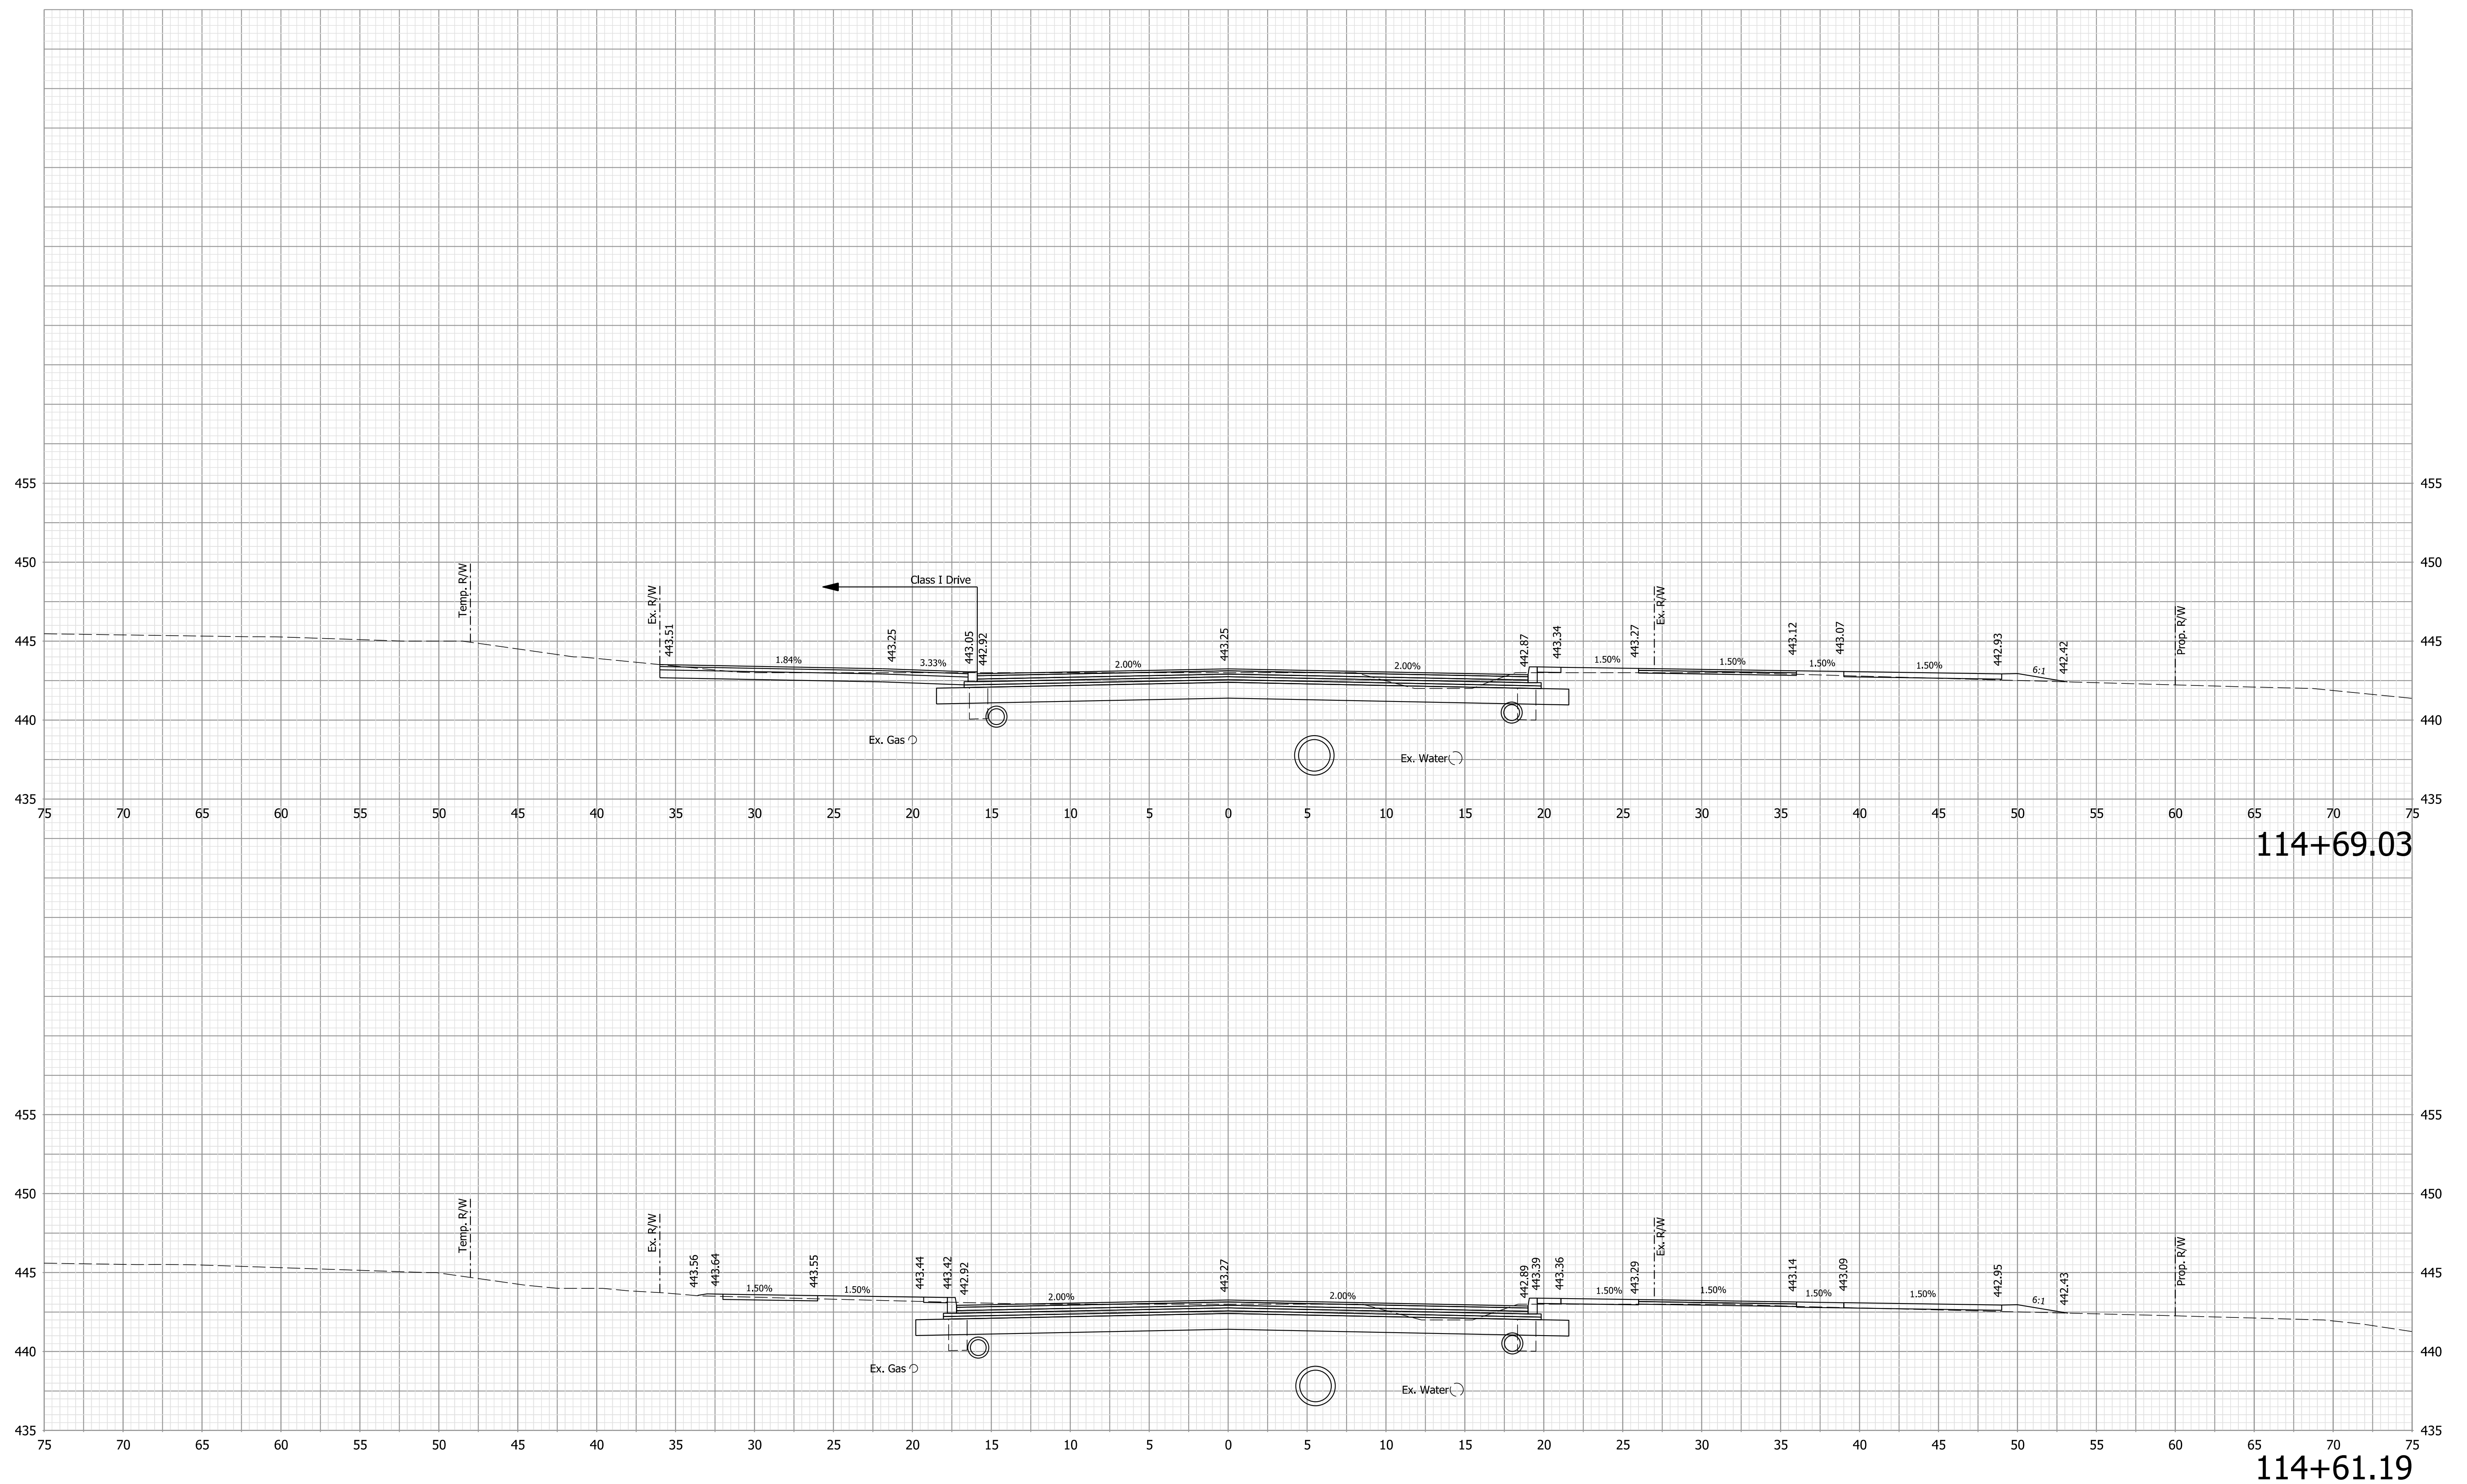

Note:

1. All utilities information shall be considered QL-D unless otherwise indicated and is for informational purposes only. The Contractor is responsible for locating and coordinating with utility companies in accordance with the plans and specifications.

NOT FOR
CONSTRUCTION

RECOMMENDED
FOR APPROVAL

DESIGN ENGINEER

04/01/2020
DATE

DESIGNED: NDH 04/01/2020

20 DRAWN: NDH 04/01/2020


CHECKED: LNB 04/01/2020

20 CHECKED: LNB 04/01/2020

TOWN OF CLARKSVILLE

CROSS SECTIONS
LINE "PR-A"

HORIZONTAL SCALE		BRIDGE FILE	
1"=5'		N/A	
VERTICAL SCALE		DESIGNATION	
1" = 5'		1700725	
SURVEY BOOK		SHEETS	
N/A		18	45
CONTRACT		PROJECT	
R-40289		1700725	

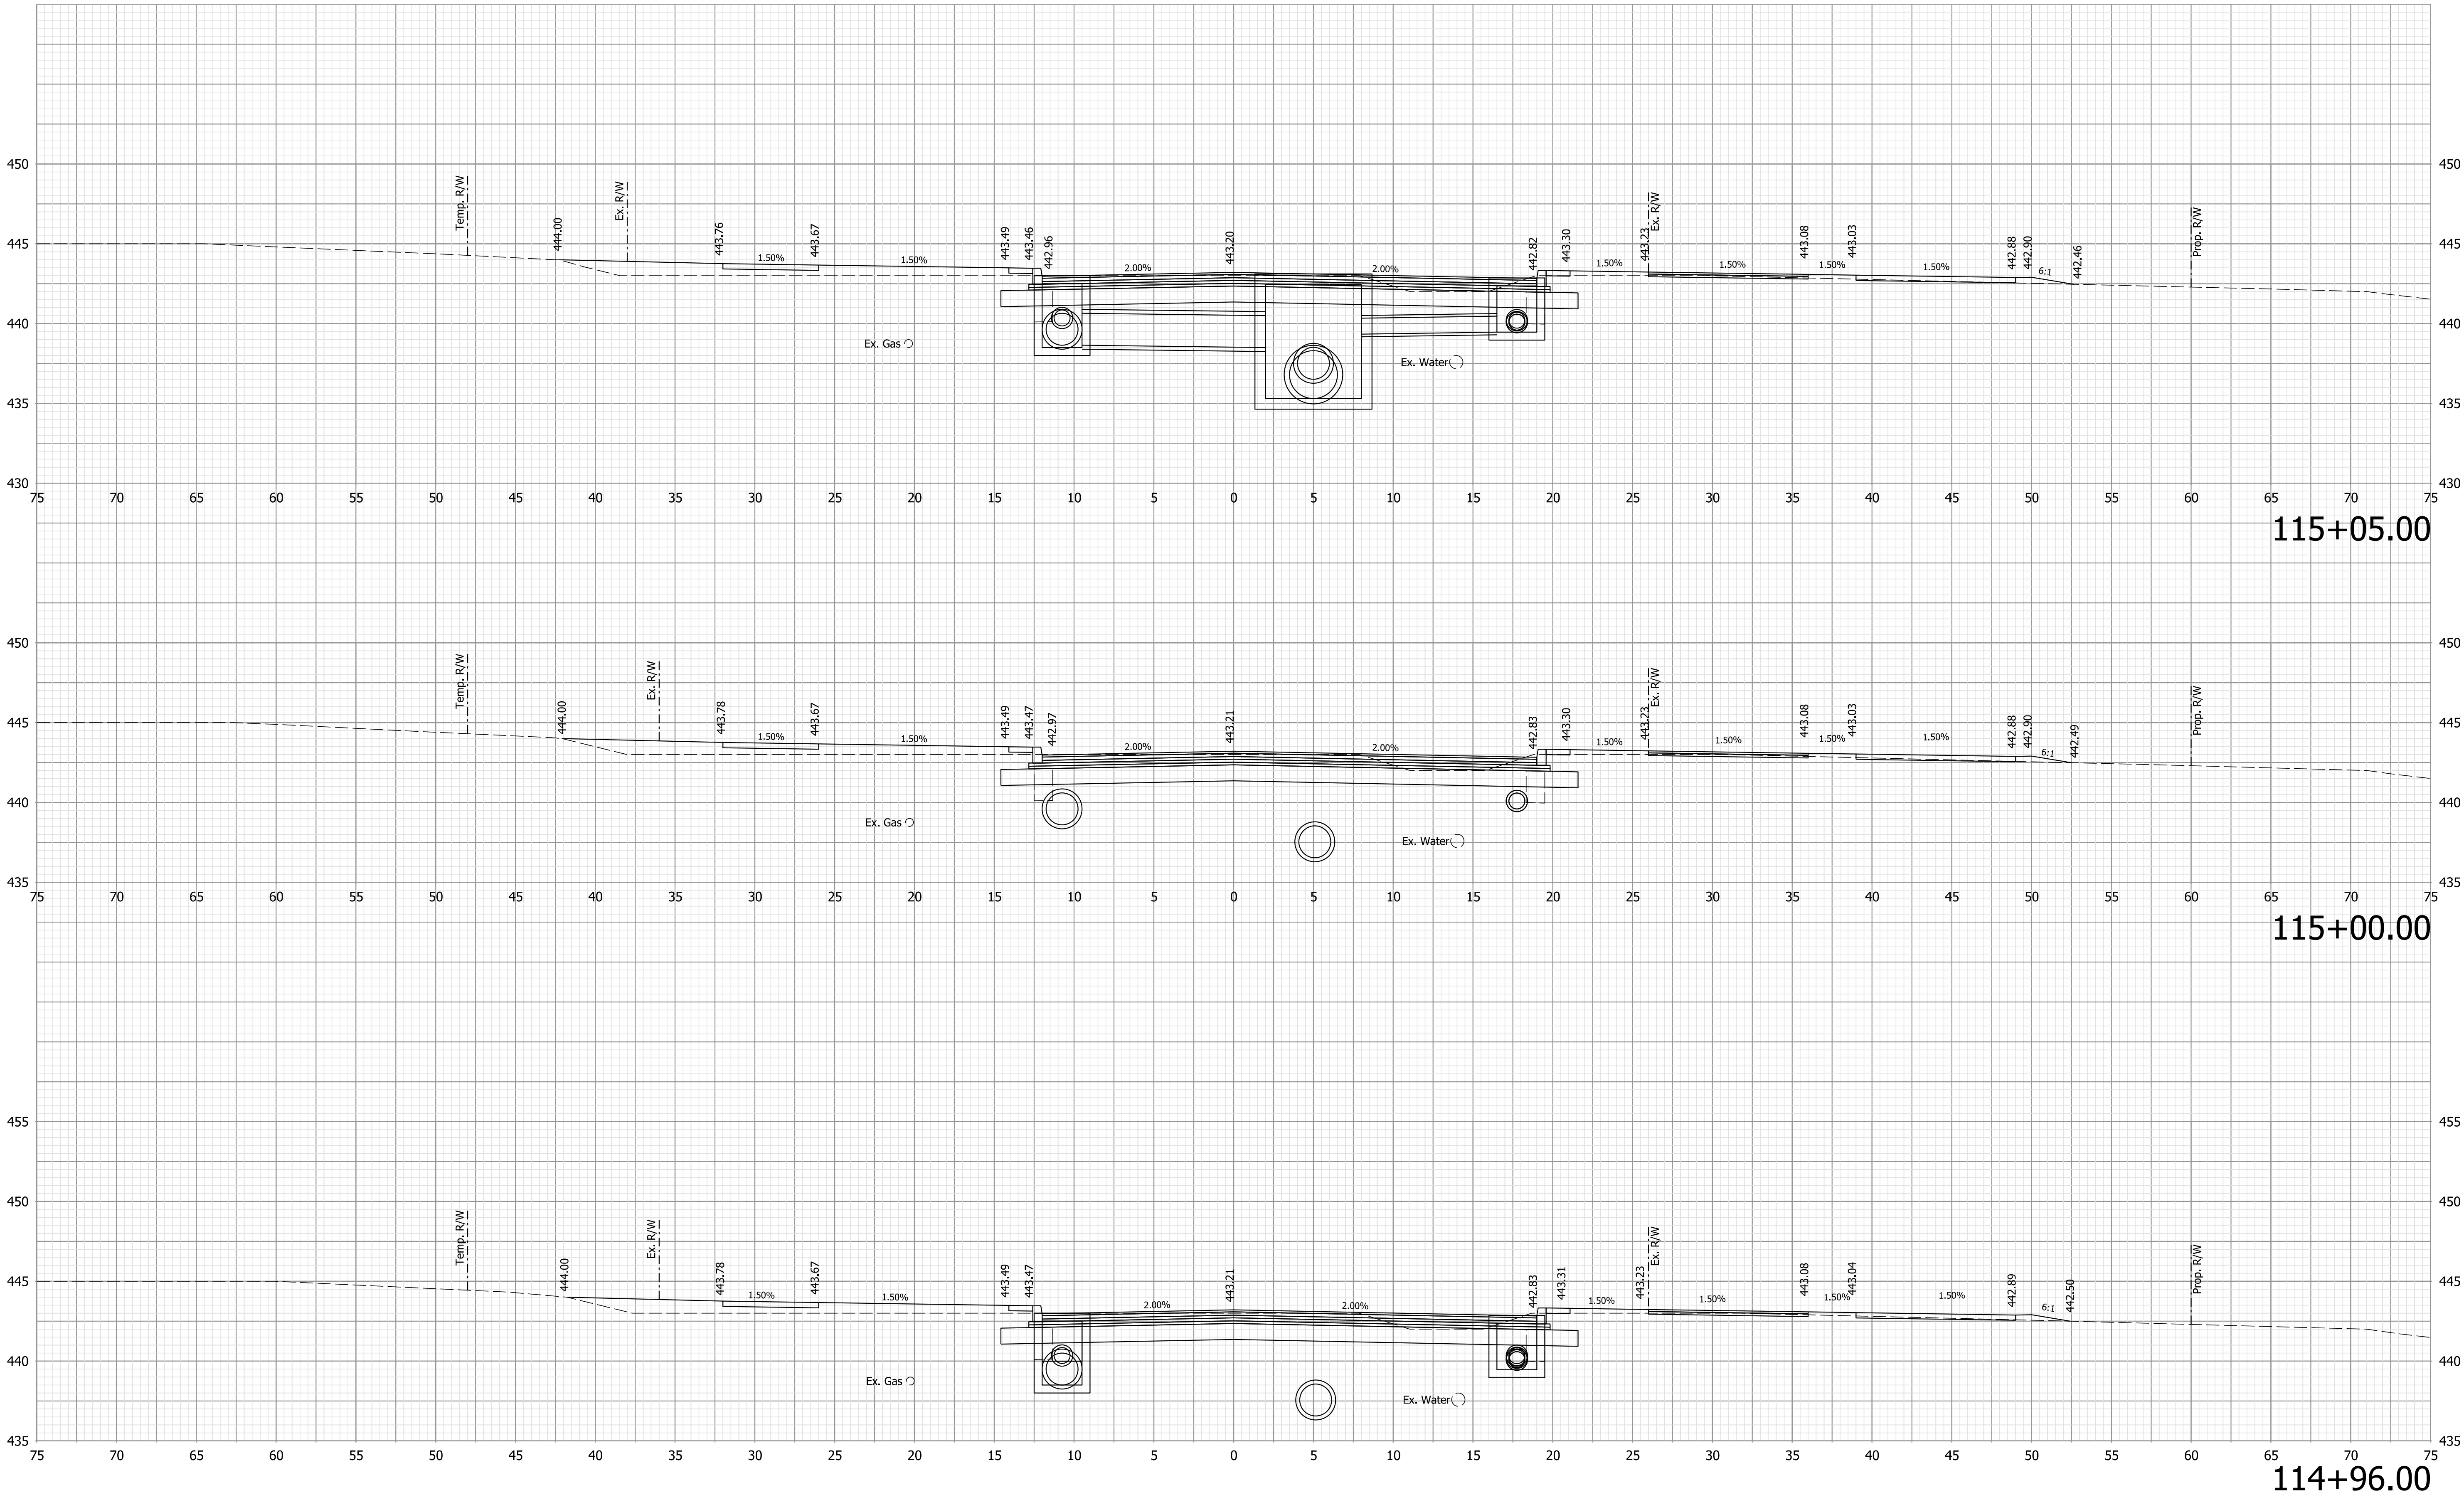

Note:
1. All utilities information shall be considered QL-D unless otherwise indicated and is for informational purposes only. The Contractor is responsible for locating and coordinating with utility companies in accordance with the plans and specifications.


NOT FOR
CONSTRUCTION

RECOMMENDED FOR APPROVAL	DESIGN ENGINEER	04/01/2020	DATE
DESIGNED: NDH	04/01/2020	DRAWN: NDH	04/01/2020
CHECKED: LNB	04/01/2020	CHECKED: LNB	04/01/2020

TOWN OF CLARKSVILLE

CROSS SECTIONS
LINE "PR-A"

HORIZONTAL SCALE	BRIDGE FILE
1"=5'	N/A
VERTICAL SCALE	DESIGNATION
1" = 5'	1700/225
SURVEY BOOK	SHEETS
N/A	19 of 45
CONTRACT	PROJECT
R-40289	1700725

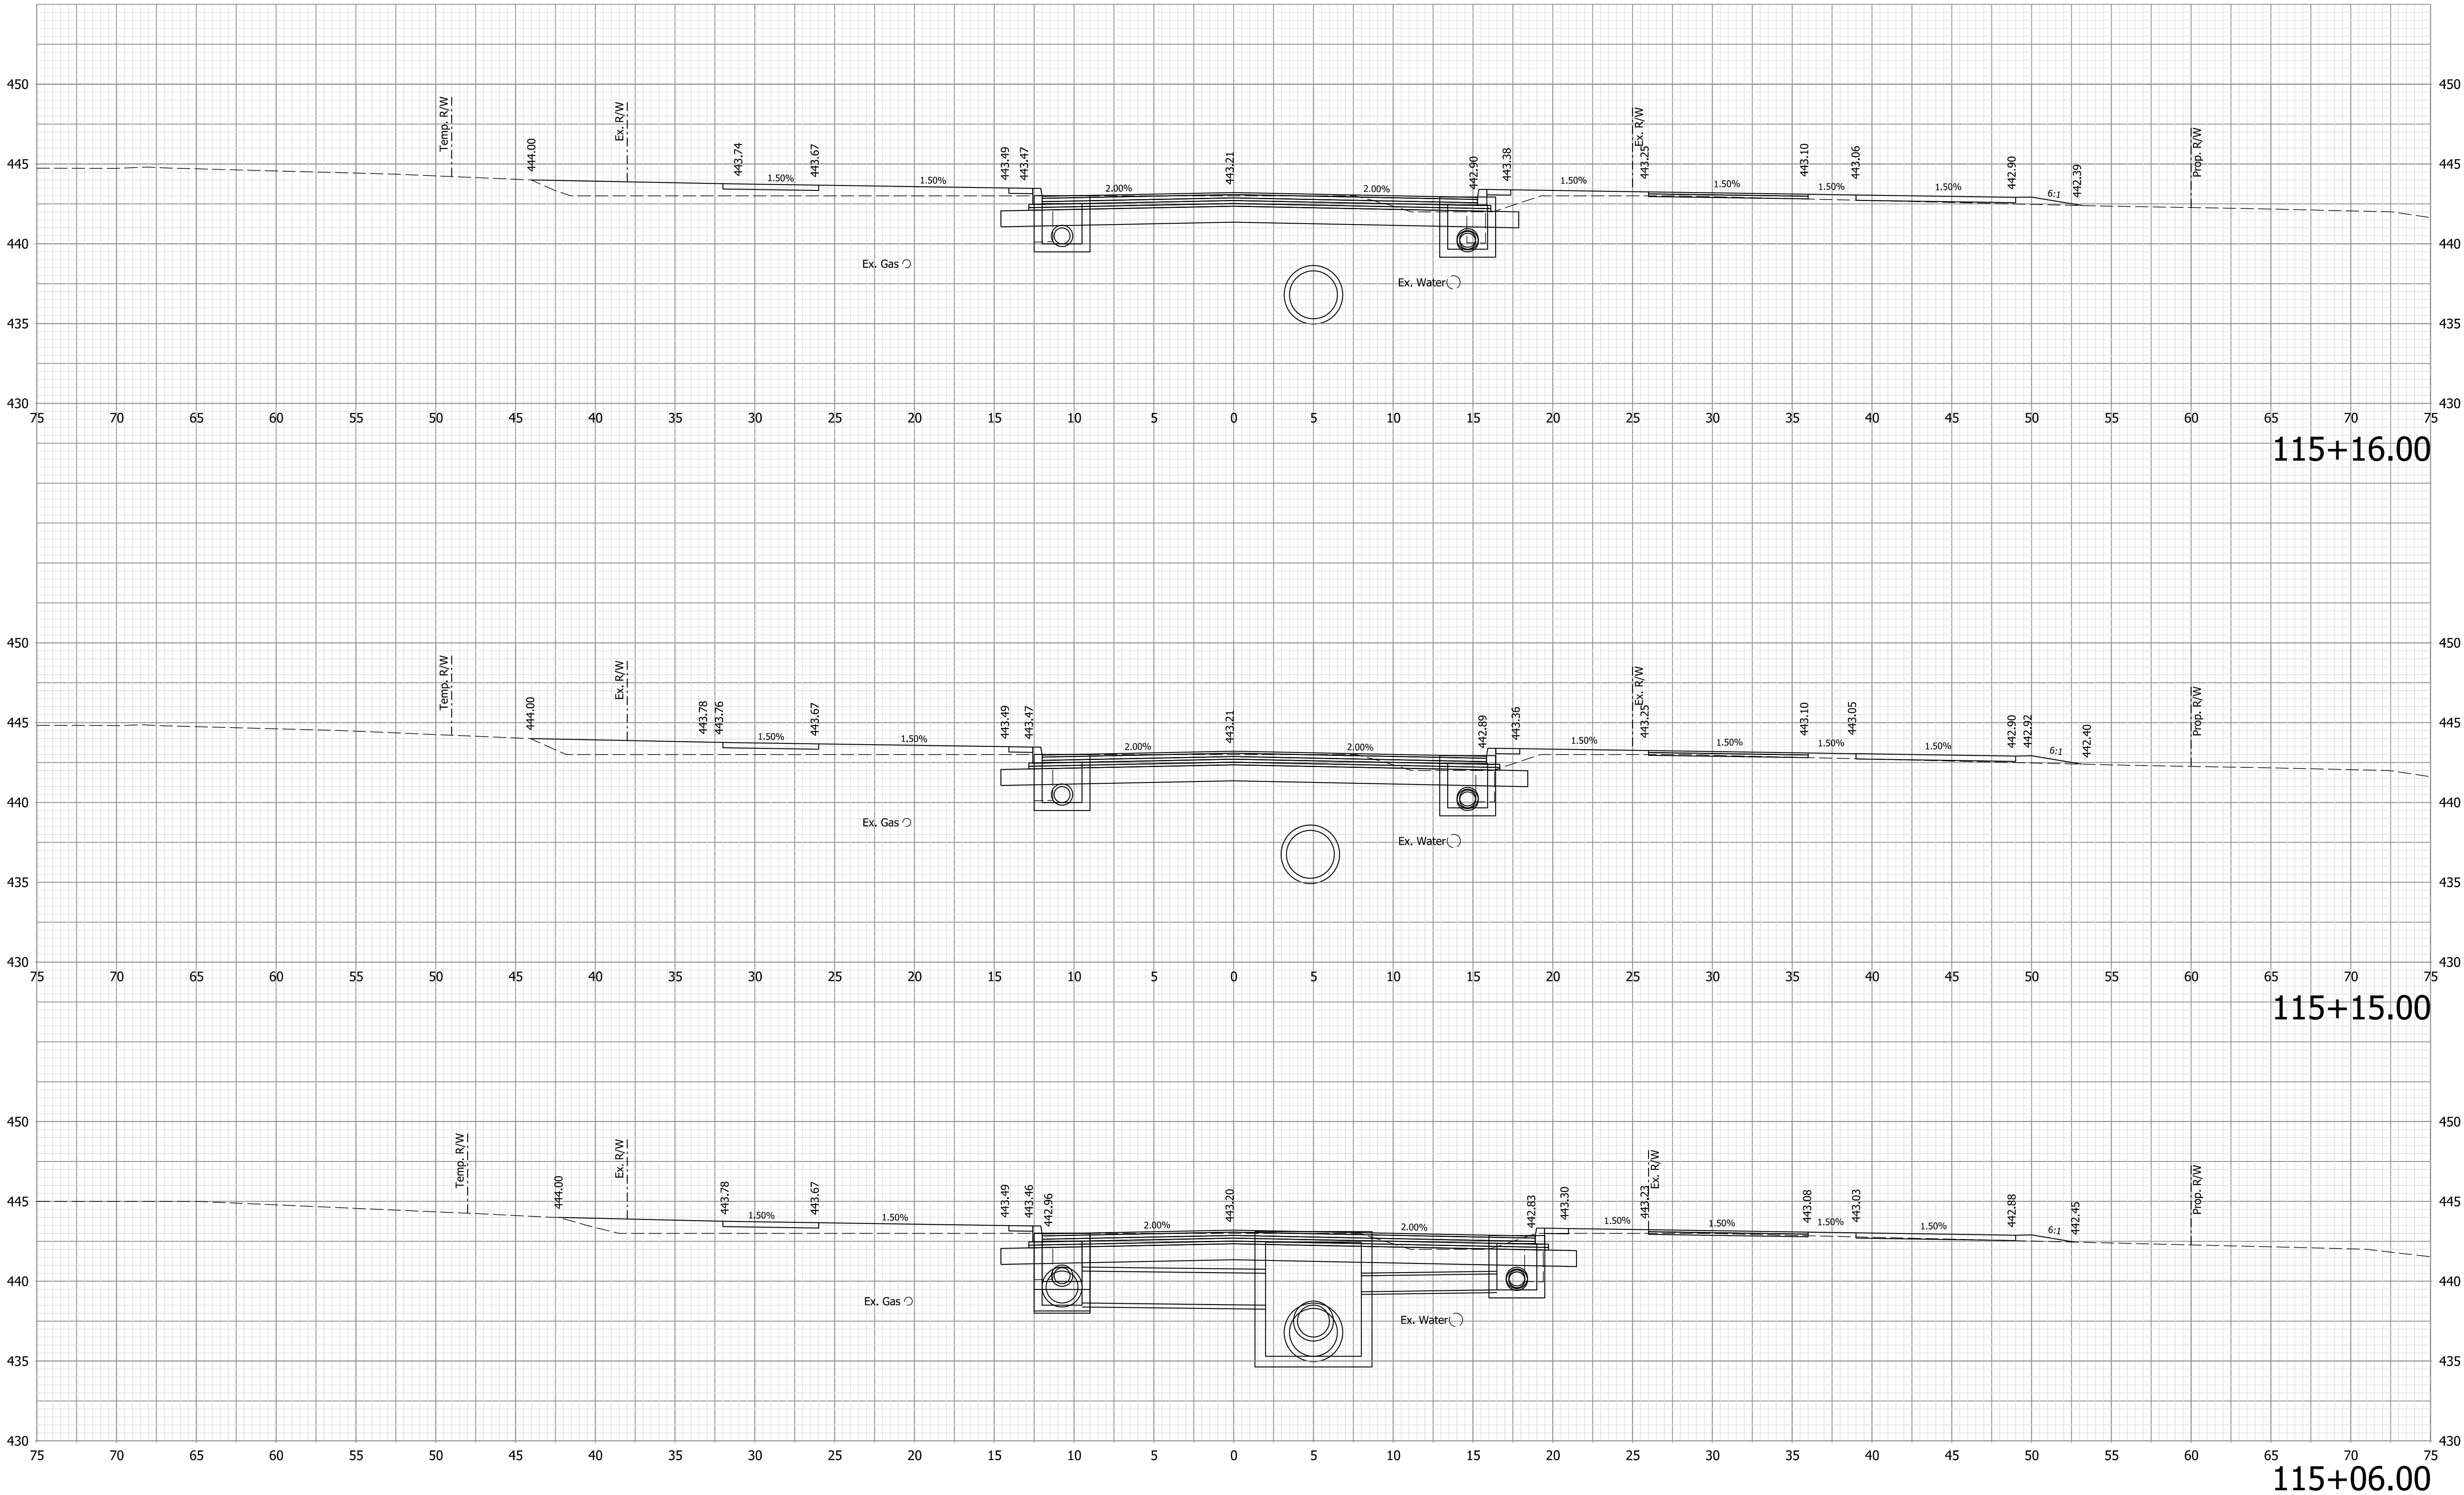

Note:
1. All utilities information shall be considered QL-D unless otherwise indicated and is for informational purposes only. The Contractor is responsible for locating and coordinating with utility companies in accordance with the plans and specifications.


NOT FOR
CONSTRUCTION

RECOMMENDED FOR APPROVAL _____		04/01/2020	
DESIGN ENGINEER		DATE	
DESIGNED: NDH	04/01/2020	DRAWN: NDH	04/01/2020
CHECKED: LNB	04/01/2020	CHECKED: LNB	04/01/2020

TOWN OF CLARKSVILLE

CROSS SECTIONS
LINE "PR-A"

HORIZONTAL SCALE		BRIDGE FILE	
1"=5'		N/A	
VERTICAL SCALE		DESIGNATION	
1" = 5'		1700/225	
SURVEY BOOK		SHEETS	
N/A		20	of 45
CONTRACT		PROJECT	
R-40289		1700725	

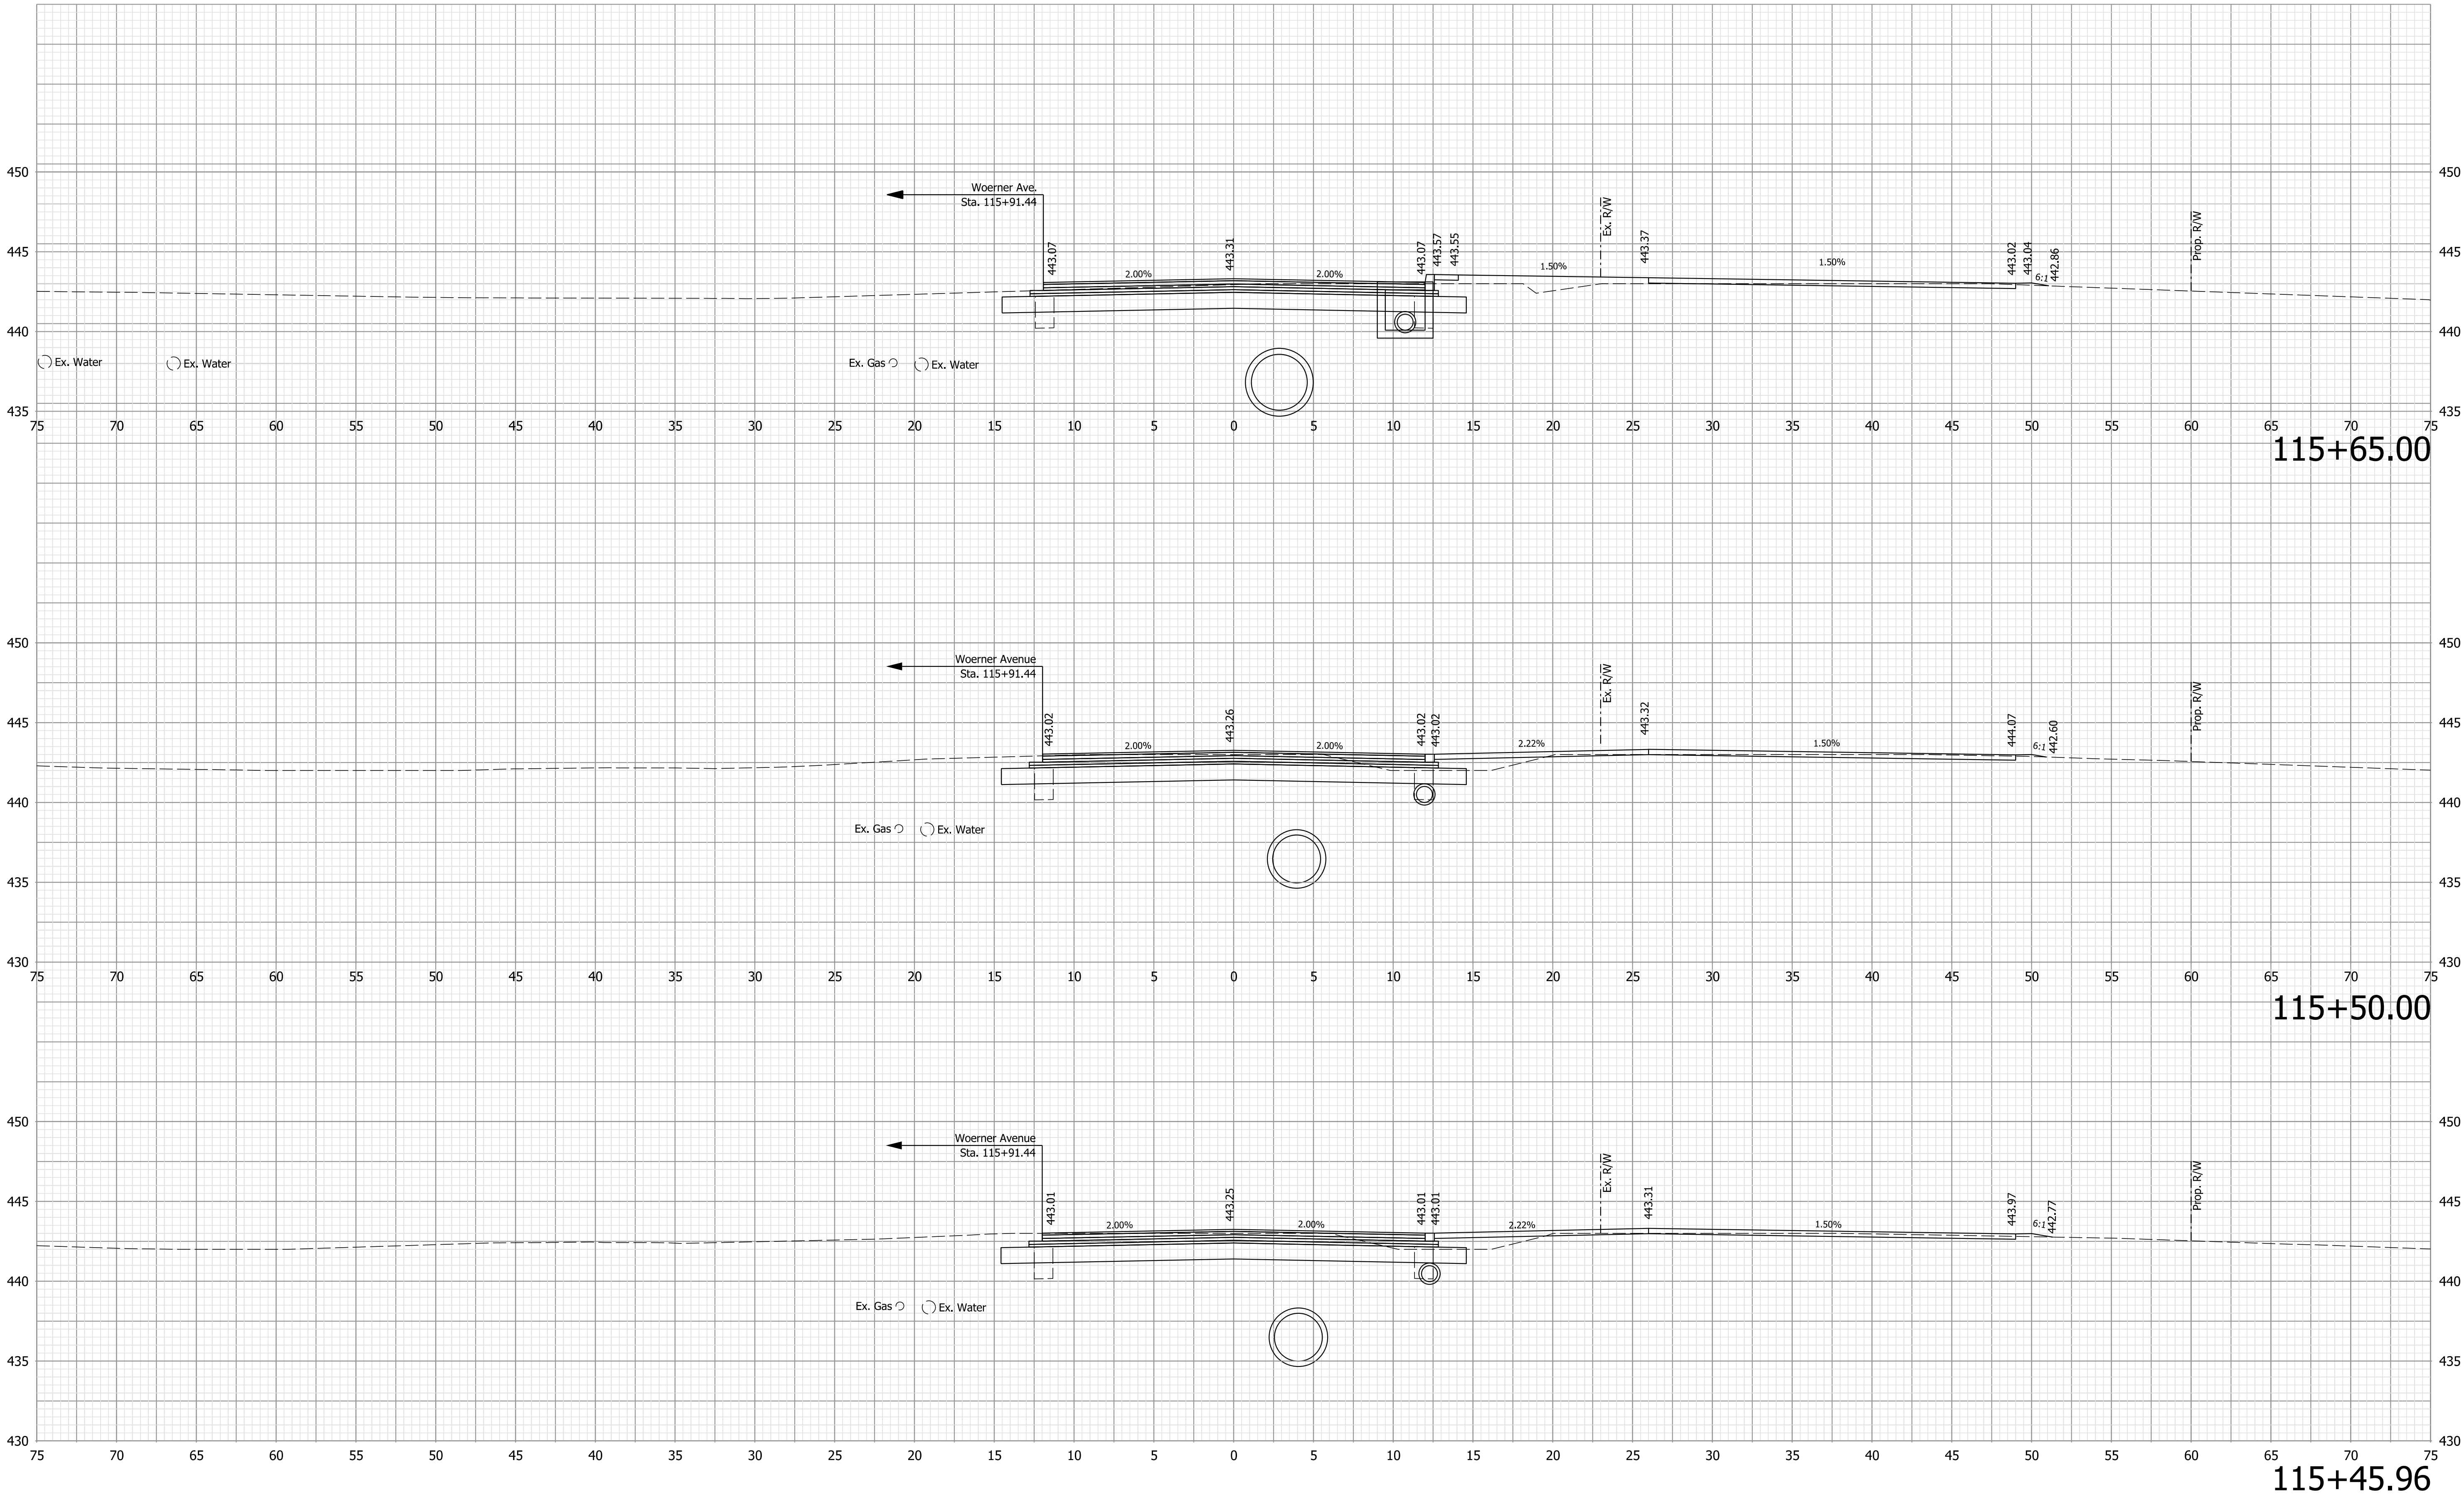

Note:
1. All utilities information shall be considered QL-D unless otherwise indicated and is for informational purposes only. The Contractor is responsible for locating and coordinating with utility companies in accordance with the plans and specifications.


NOT FOR
CONSTRUCTION

RECOMMENDED FOR APPROVAL	DESIGN ENGINEER	04/01/2020	DATE
DESIGNED: NDH	04/01/2020	DRAWN: NDH	04/01/2020
CHECKED: LNB	04/01/2020	CHECKED: LNB	04/01/2020

TOWN OF CLARKSVILLE

CROSS SECTIONS
LINE "PR-A"

HORIZONTAL SCALE	BRIDGE FILE
1"=5'	N/A
VERTICAL SCALE	DESIGNATION
1" = 5'	1700/225
SURVEY BOOK	SHEETS
N/A	21 of 45
CONTRACT	PROJECT
R-40289	1700725

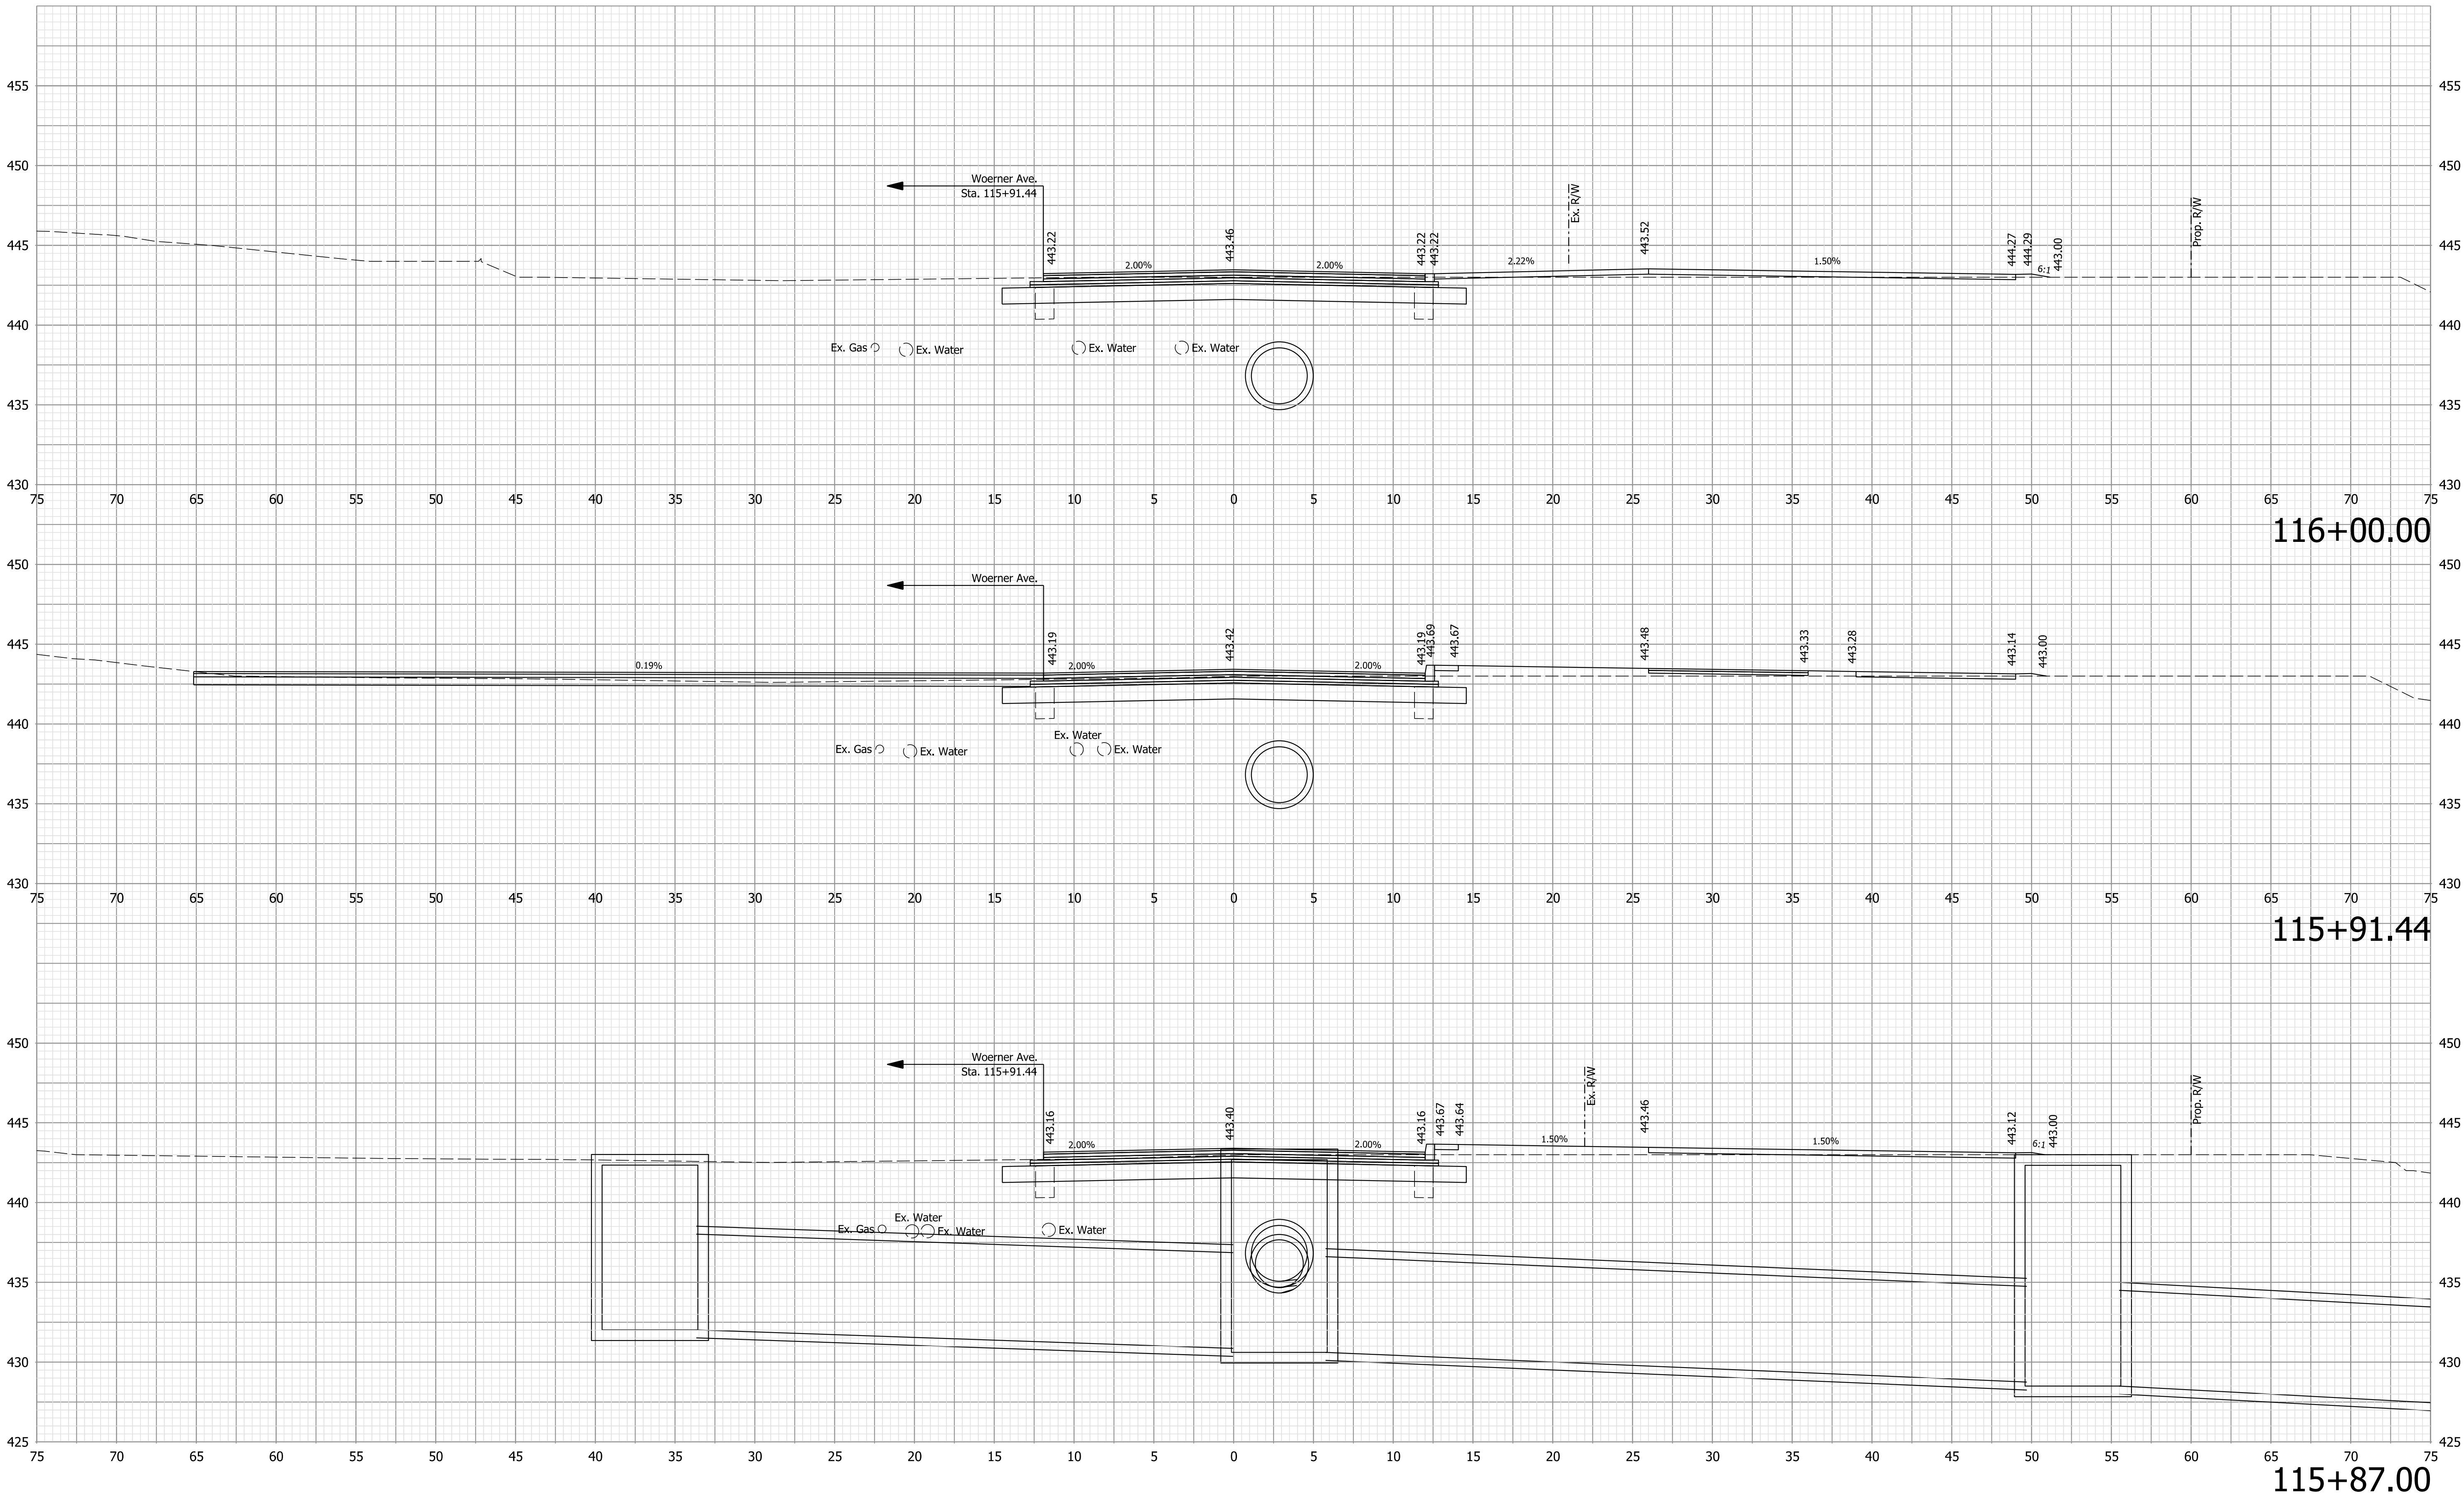

Note:
1. All utilities information shall be considered QL-D unless otherwise indicated and is for informational purposes only. The Contractor is responsible for locating and coordinating with utility companies in accordance with the plans and specifications.


NOT FOR
CONSTRUCTION

RECOMMENDED FOR APPROVAL		04/01/2020	
DESIGN ENGINEER		DATE	
DESIGNED: NDH	04/01/2020	DRAWN: NDH	04/01/2020
CHECKED: LNB	04/01/2020	CHECKED: LNB	04/01/2020

TOWN OF CLARKSVILLE

CROSS SECTIONS
LINE "PR-A"

HORIZONTAL SCALE		BRIDGE FILE	
1"=5'		N/A	
VERTICAL SCALE		DESIGNATION	
1" = 5'		1700/225	
SURVEY BOOK		SHEETS	
N/A		22	of 45
CONTRACT		PROJECT	
R-40289		1700725	

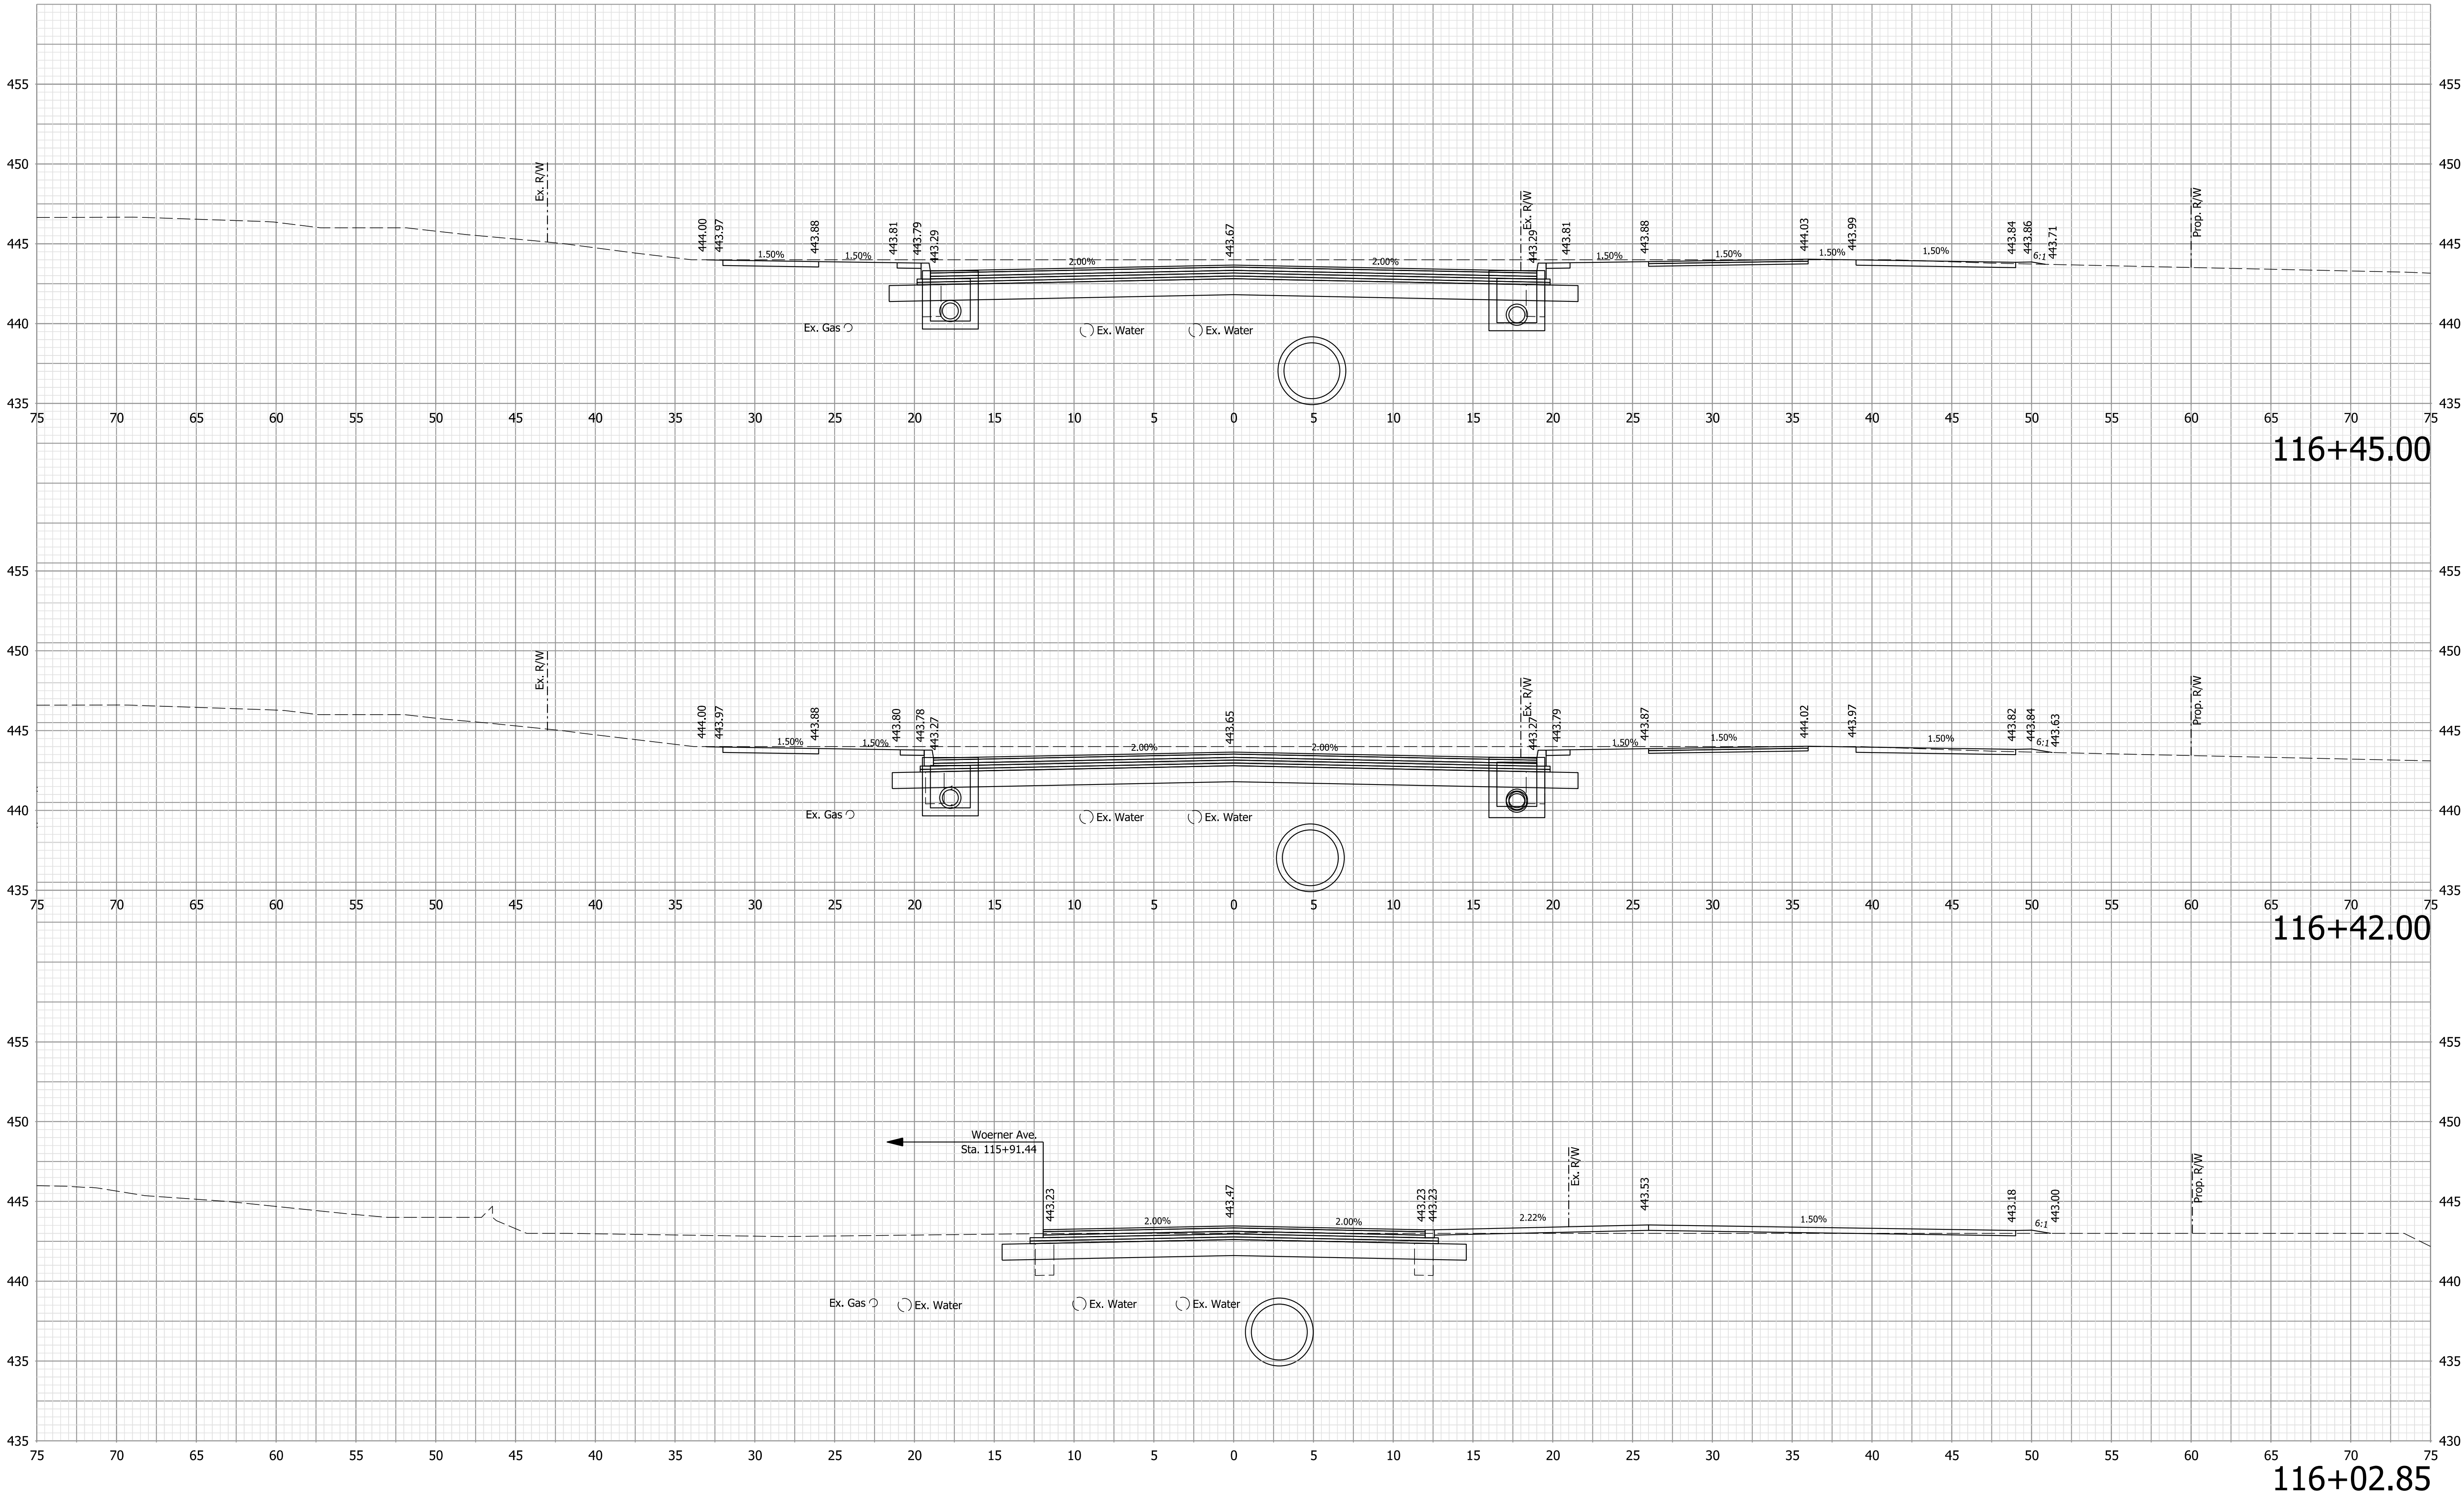

Note:
1. All utilities information shall be considered QL-D unless otherwise indicated and is for informational purposes only. The Contractor is responsible for locating and coordinating with utility companies in accordance with the plans and specifications.


NOT FOR
CONSTRUCTION

RECOMMENDED FOR APPROVAL		04/01/2020	
DESIGN ENGINEER		DATE	
DESIGNED: NDH	04/01/2020	DRAWN: NDH	04/01/2020
CHECKED: LNB	04/01/2020	CHECKED: LNB	04/01/2020


TOWN OF CLARKSVILLE

CROSS SECTIONS
LINE "PR-A"

HORIZONTAL SCALE		BRIDGE FILE	
1"=5'		N/A	
VERTICAL SCALE		DESIGNATION	
1" = 5'		1700/225	
SURVEY BOOK		SHEETS	
N/A		23	of 45
CONTRACT		PROJECT	
R-40289		1700725	

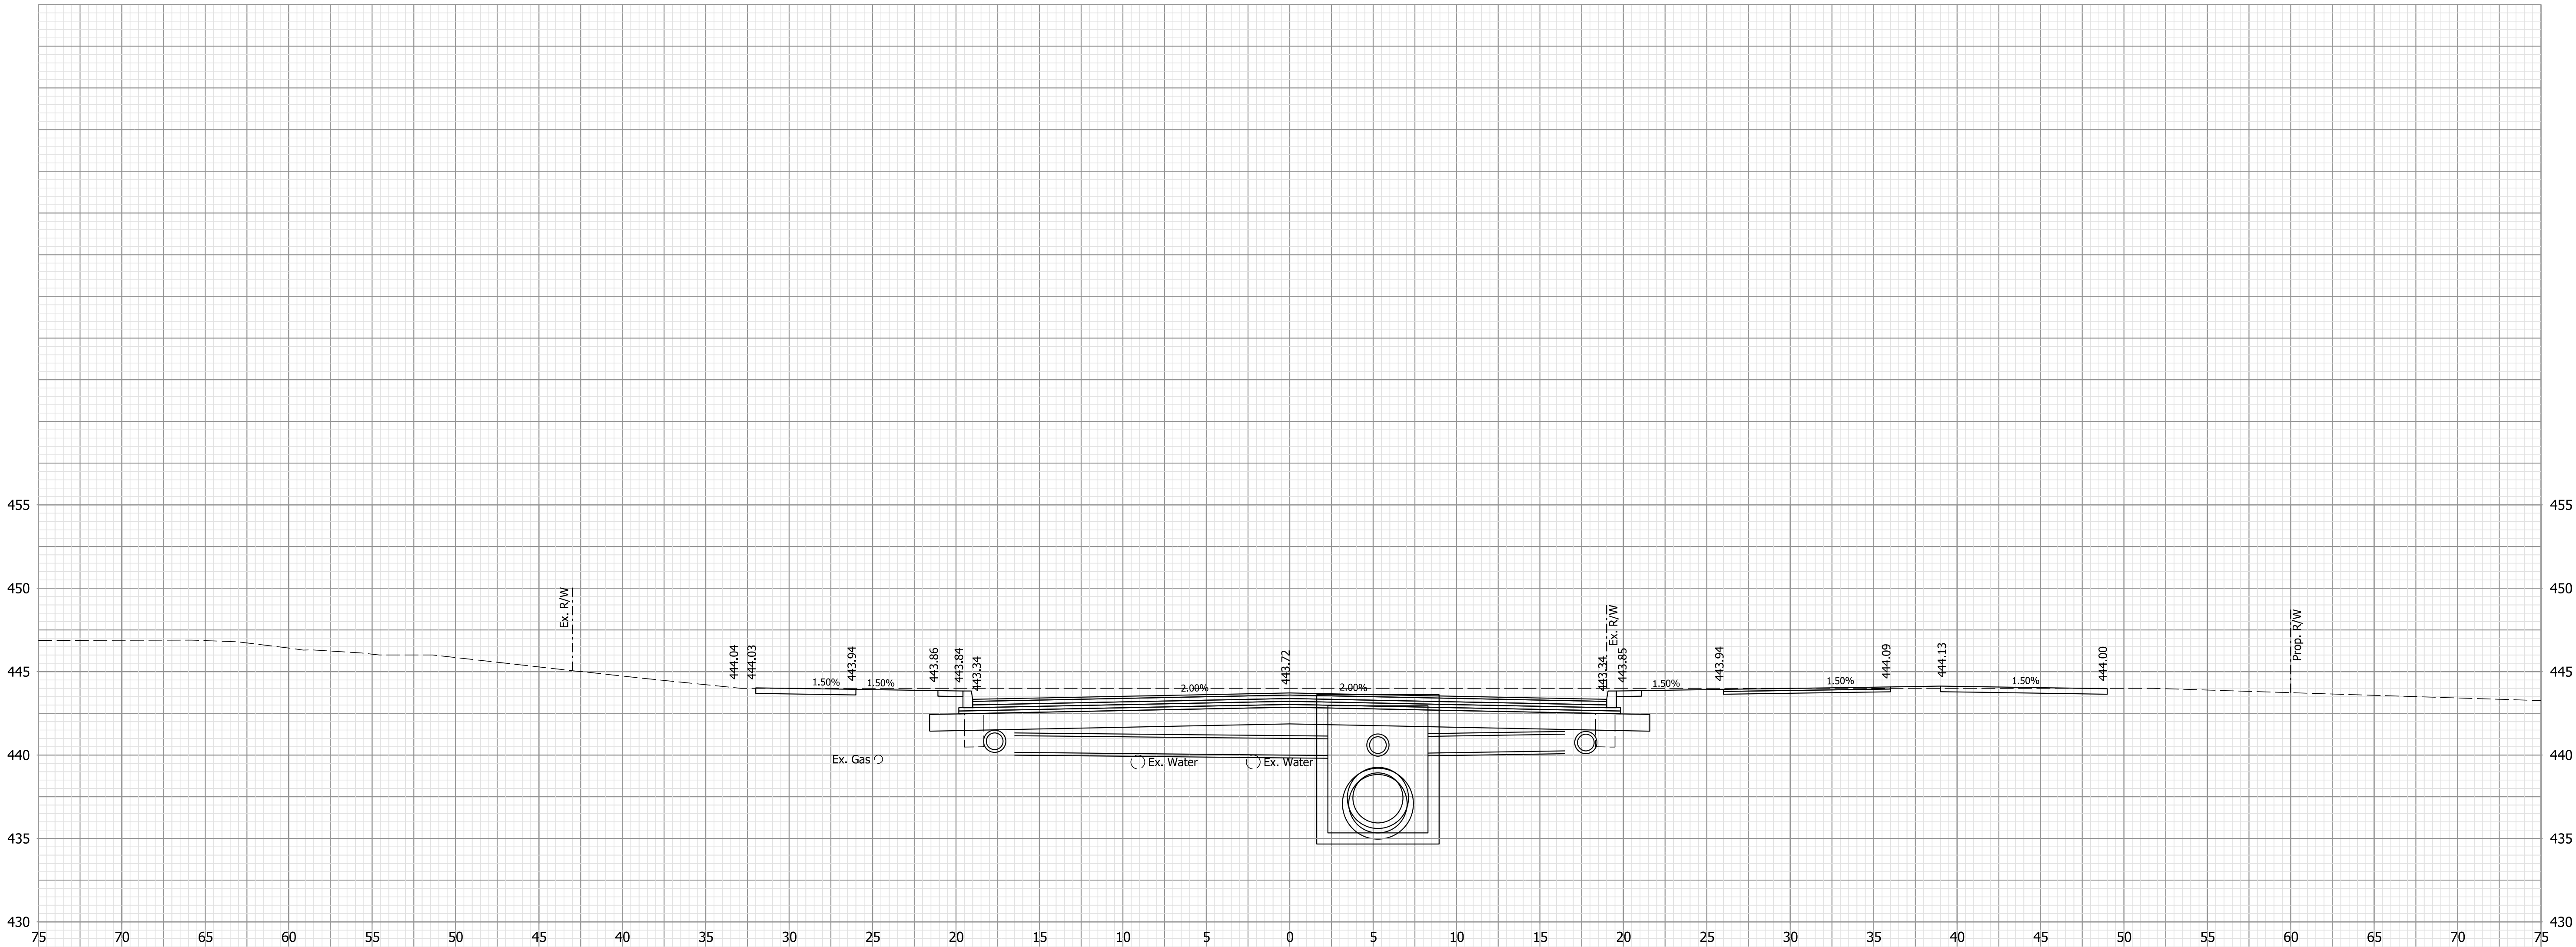

116+57.00

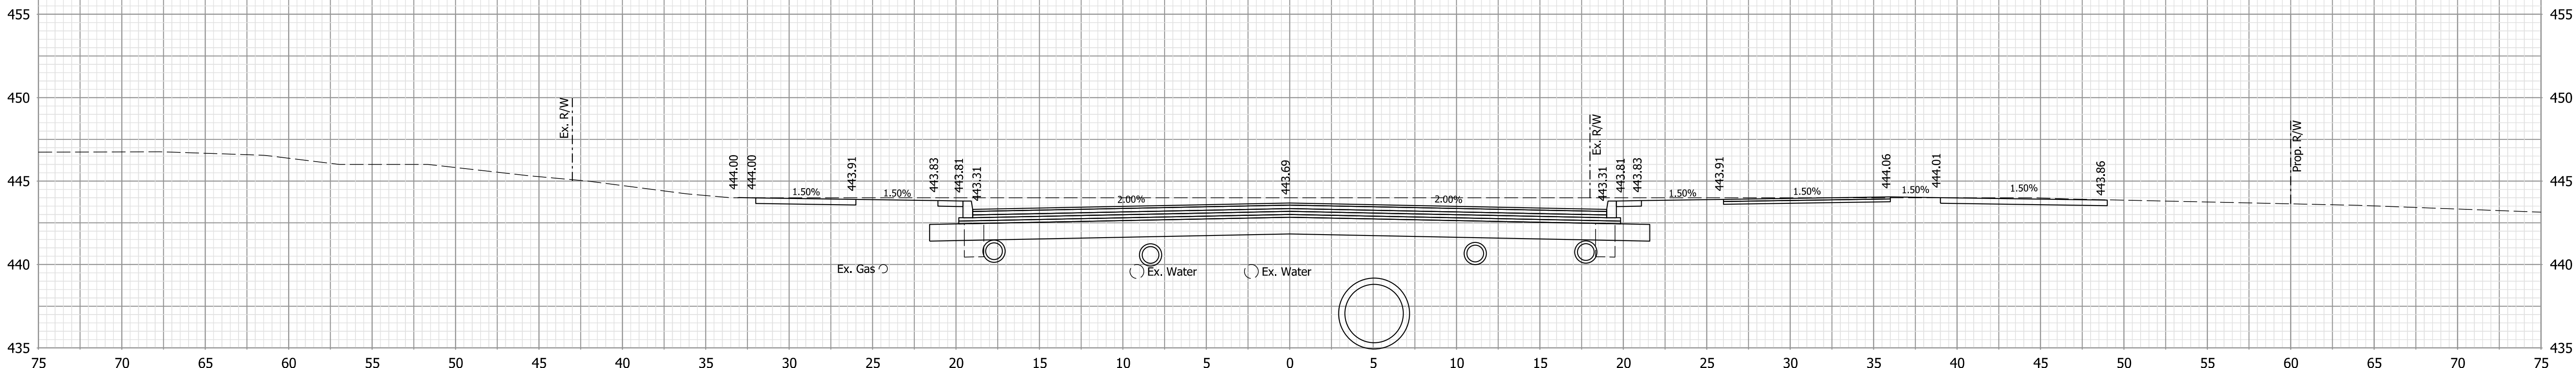

116+50.00

Note:
1. All utilities information shall be considered QL-D unless otherwise indicated and is for informational purposes only. The Contractor is responsible for locating and coordinating with utility companies in accordance with the plans and specifications.

NOT FOR
CONSTRUCTION

RECOMMENDED
FOR APPROVAL _____ 04/01/2020
DESIGN ENGINEER DATE

DESIGNED: NDH 04/01/2020 DRAWN: NDH 04/01/2020

CHECKED: LNB 04/01/2020 CHECKED: LNB 04/01/2020

TOWN OF CLARKSVILLE

CROSS SECTIONS
LINE "PR-A"

HORIZONTAL SCALE BRIDGE FILE

1"=5' N/A

VERTICAL SCALE DESIGNATION


1" = 5' 1700/25

SURVEY BOOK SHEETS

N/A 24 of 45

CONTRACT PROJECT

R-40289 1700725

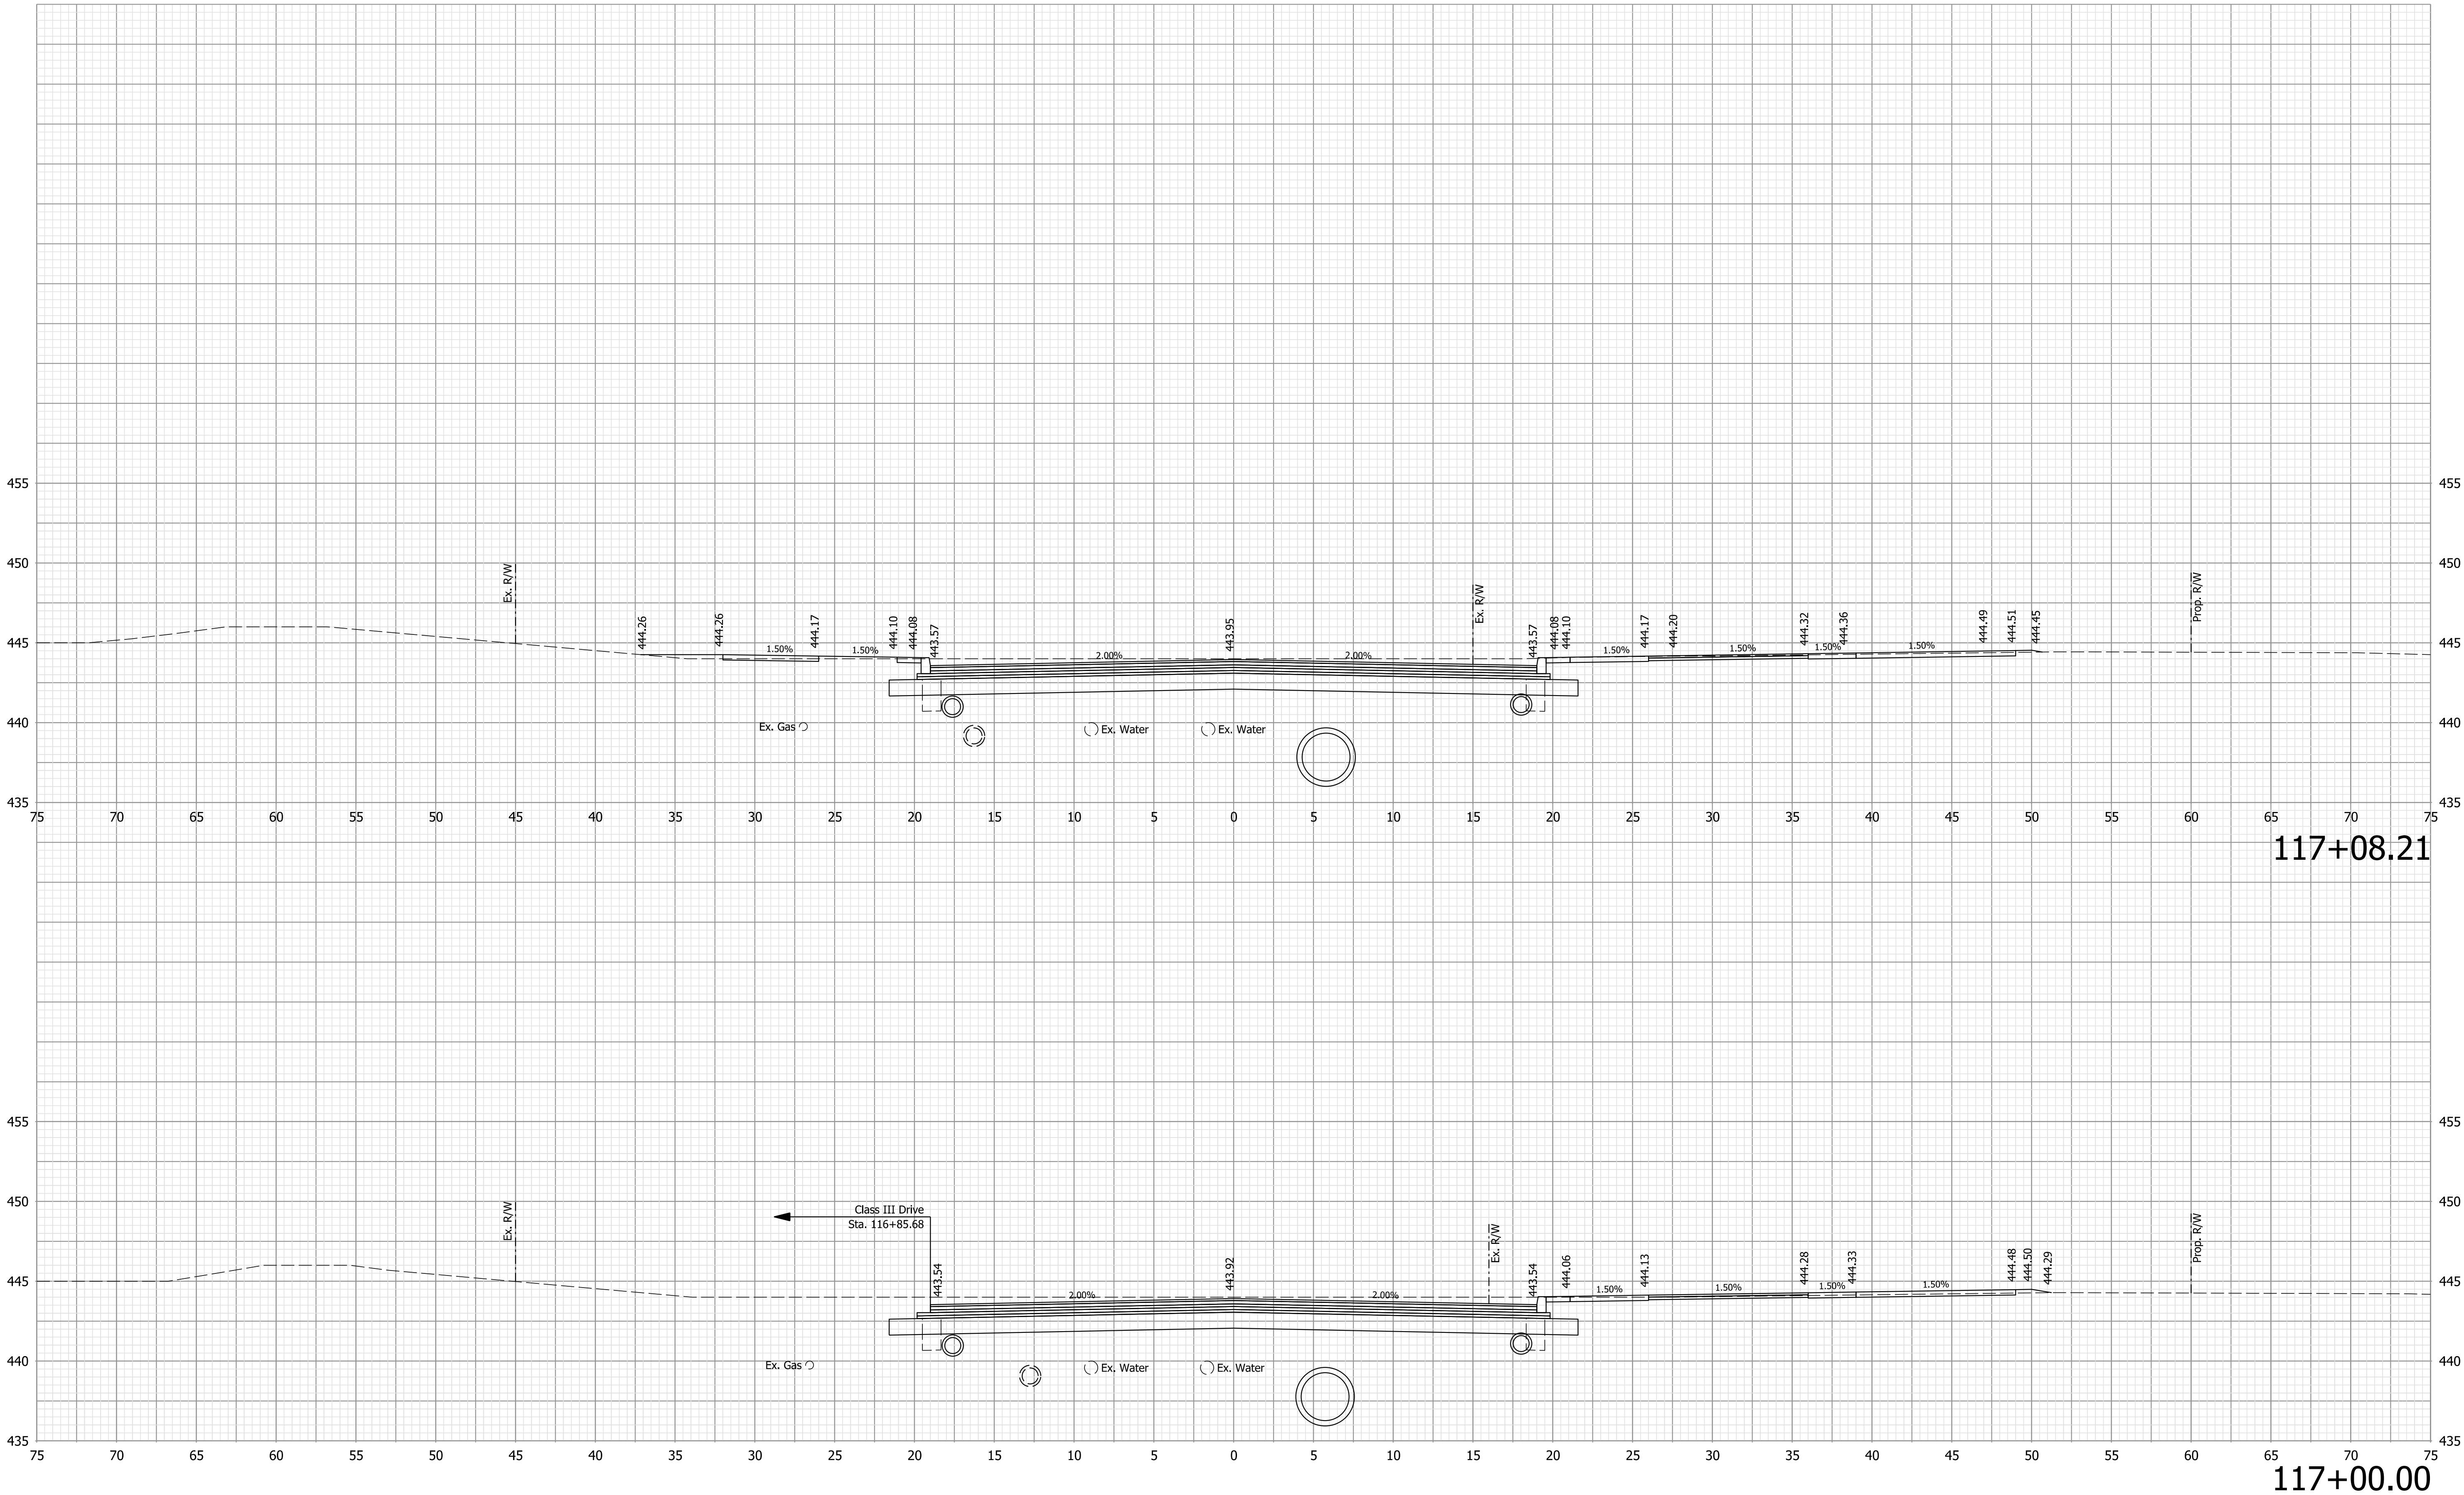

Note:
1. All utilities information shall be considered QL-D unless otherwise indicated and is for informational purposes only. The Contractor is responsible for locating and coordinating with utility companies in accordance with the plans and specifications.


NOT FOR
CONSTRUCTION

RECOMMENDED FOR APPROVAL		04/01/2020	
DESIGN ENGINEER		DATE	
DESIGNED: NDH	04/01/2020	DRAWN: NDH	04/01/2020
CHECKED: LNB	04/01/2020	CHECKED: LNB	04/01/2020


TOWN OF CLARKSVILLE

CROSS SECTIONS
LINE "PR-A"

HORIZONTAL SCALE		BRIDGE FILE	
1"=5'		N/A	
VERTICAL SCALE		DESIGNATION	
1" = 5'		1700/25	
SURVEY BOOK		SHEETS	
N/A		26	of 45
CONTRACT		PROJECT	
R-40289		1700725	

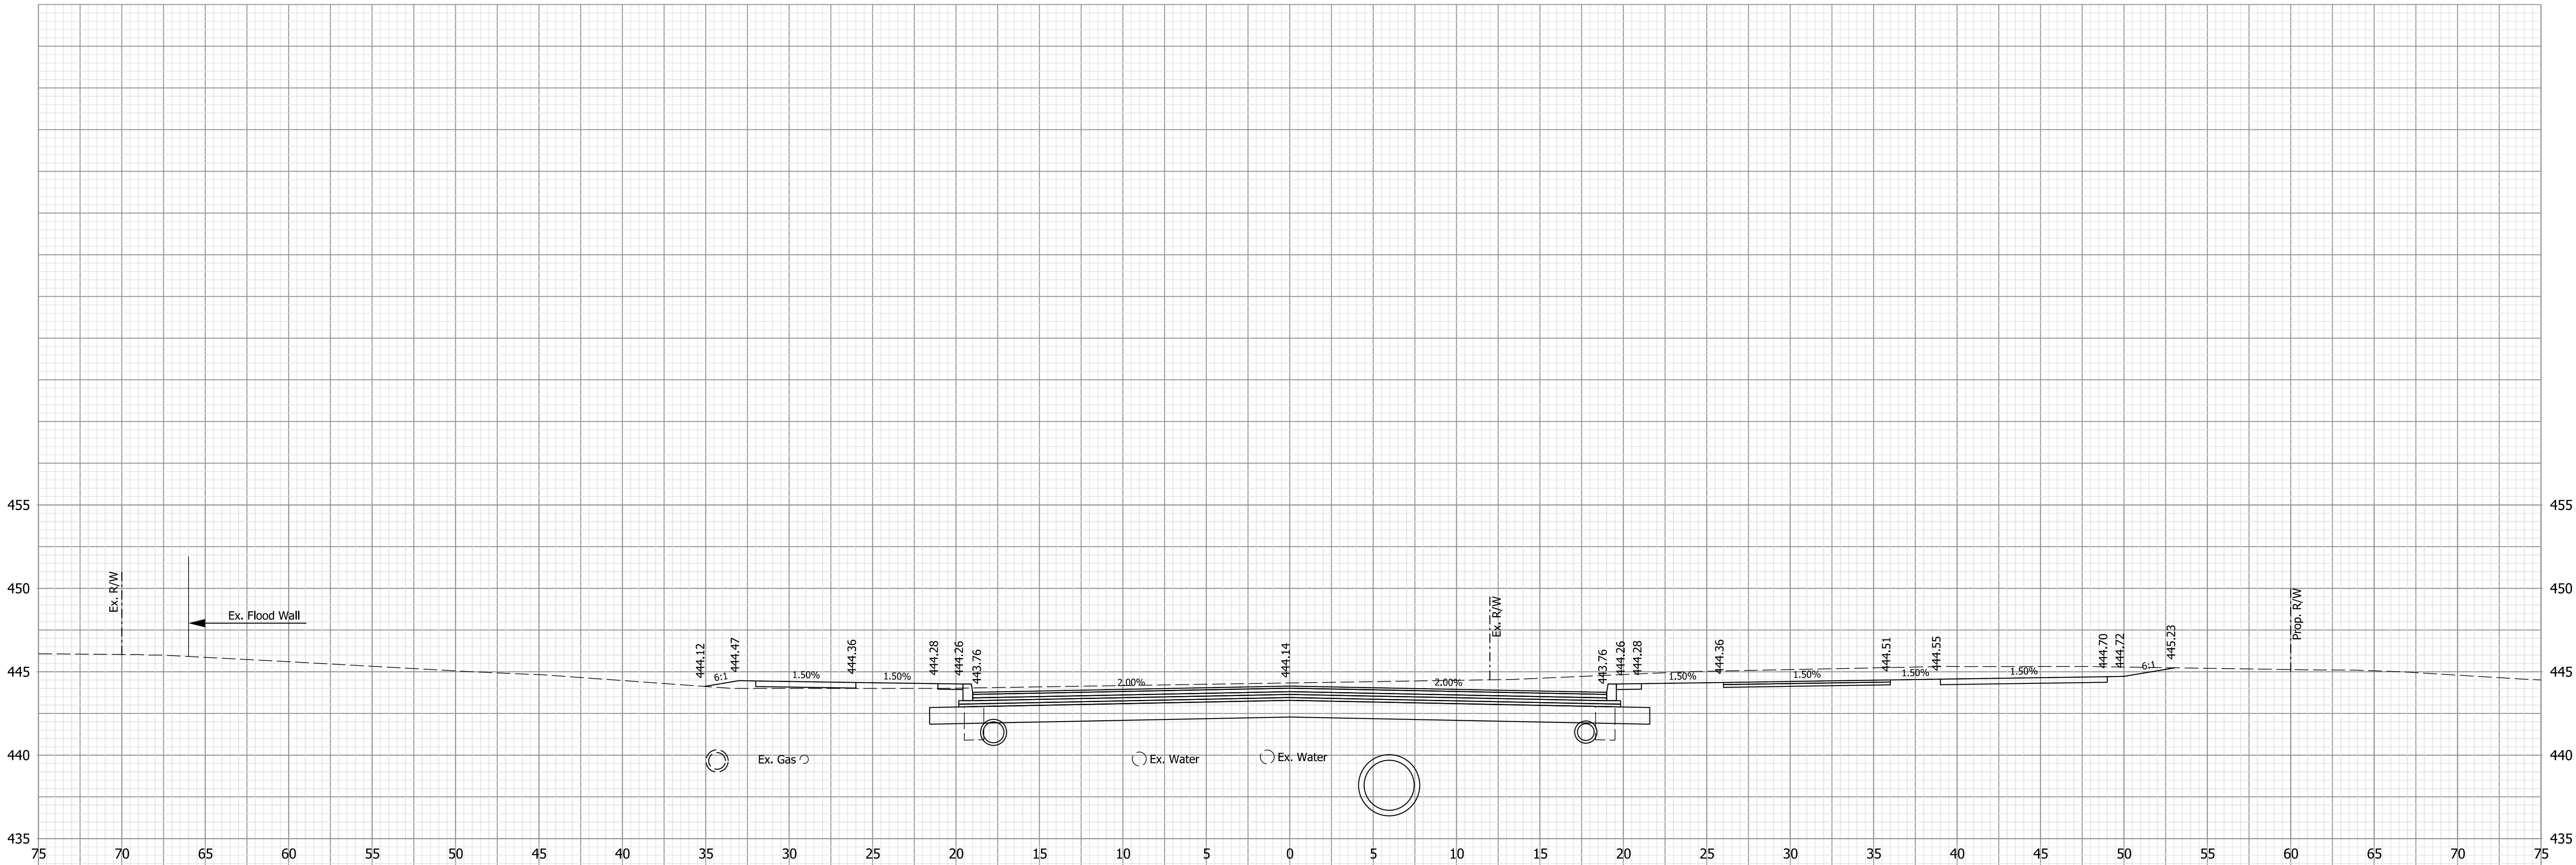

117+50.00

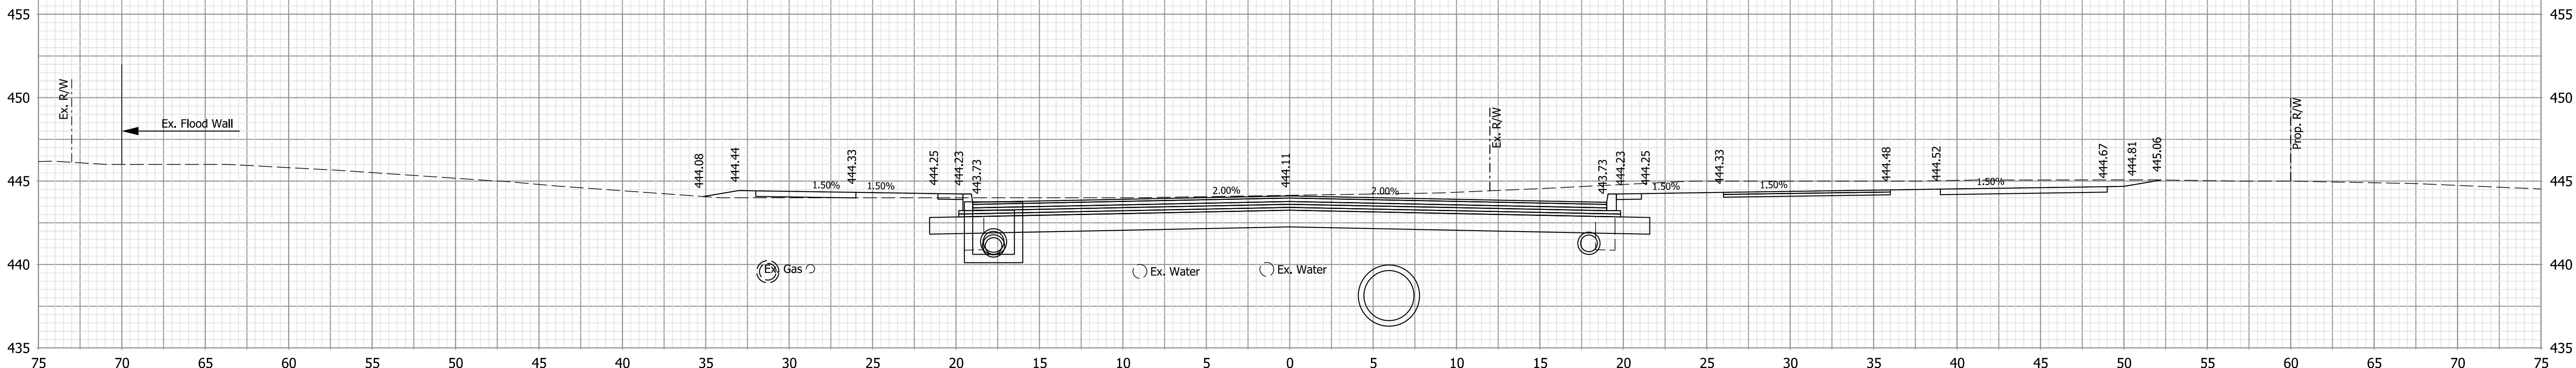

117+43.00

Note:
1. All utilities information shall be considered QL-D unless otherwise indicated and is for informational purposes only. The Contractor is responsible for locating and coordinating with utility companies in accordance with the plans and specifications.


NOT FOR
CONSTRUCTION

RECOMMENDED FOR APPROVAL		DESIGN ENGINEER		04/01/2020	
				DATE	
DESIGNED:	NDH	04/01/2020	DRAWN:	NDH	04/01/2020
CHECKED:	LNB	04/01/2020	CHECKED:	LNB	04/01/2020


TOWN OF CLARKSVILLE

CROSS SECTIONS
LINE "PR-A"

HORIZONTAL SCALE		BRIDGE FILE		
1"=5'		N/A		
VERTICAL SCALE		DESIGNATION		
1" = 5'		1700/25		
SURVEY BOOK		SHEETS		
N/A		27	of	45
CONTRACT		PROJECT		
R-40289		1700725		

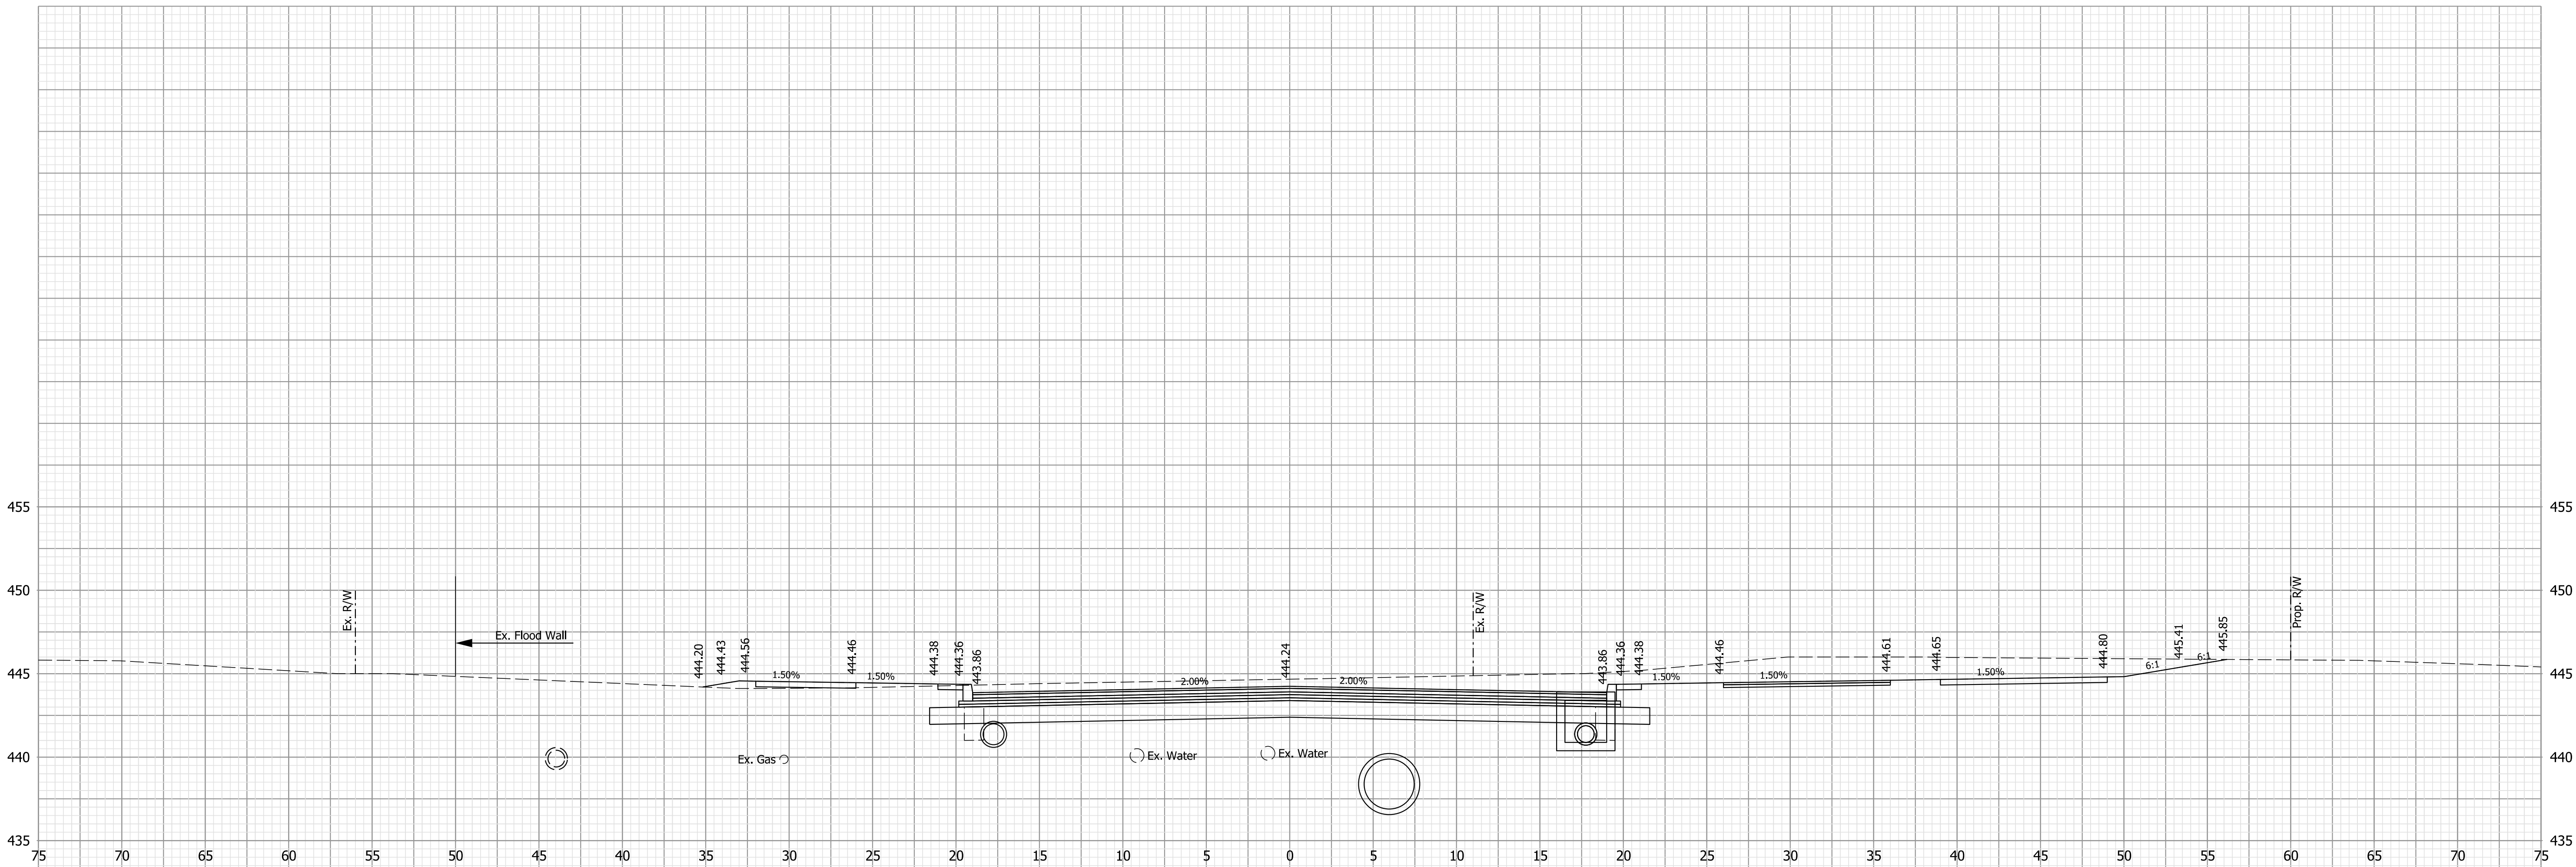

117+72.00

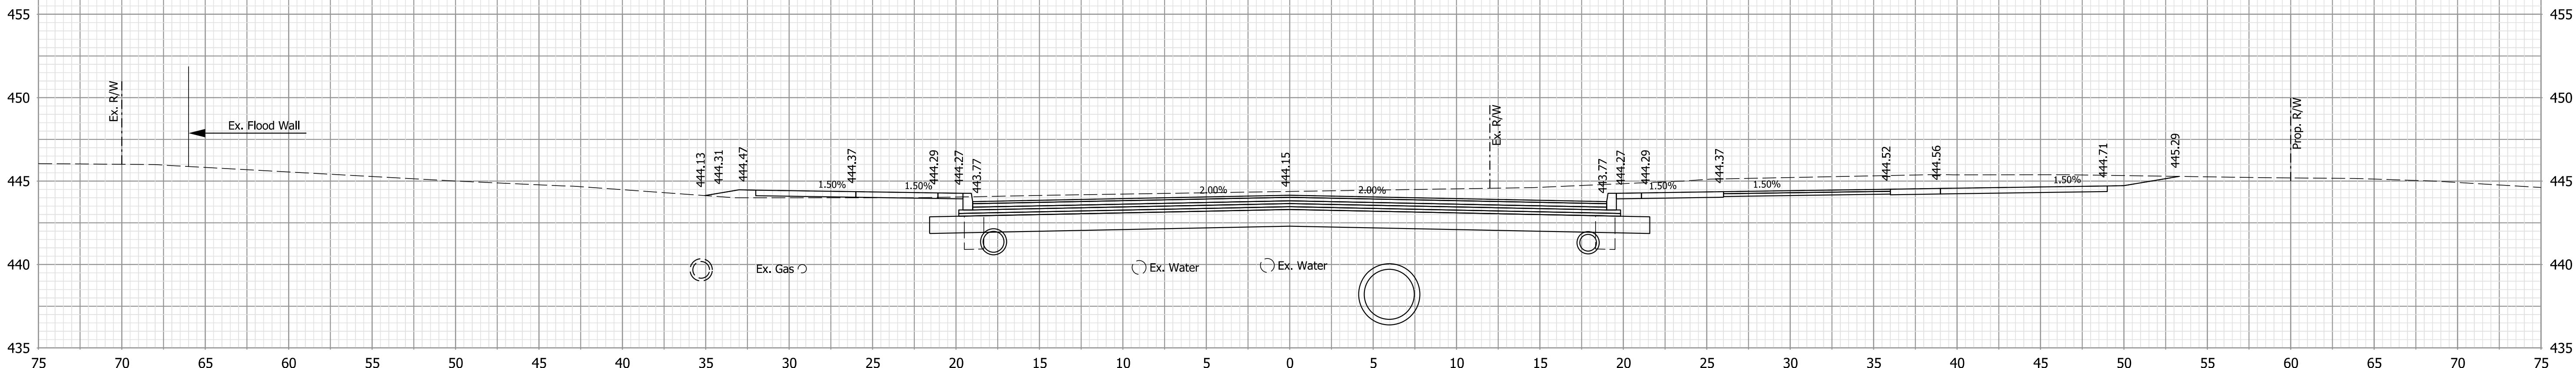

117+52.18

Note:
1. All utilities information shall be considered QL-D unless otherwise indicated and is for informational purposes only. The Contractor is responsible for locating and coordinating with utility companies in accordance with the plans and specifications.


NOT FOR
CONSTRUCTION

RECOMMENDED FOR APPROVAL		DESIGN ENGINEER		04/01/2020	
				DATE	
DESIGNED:	NDH	04/01/2020	DRAWN:	NDH	04/01/2020
CHECKED:	LNB	04/01/2020	CHECKED:	LNB	04/01/2020


TOWN OF CLARKSVILLE

CROSS SECTIONS
LINE "PR-A"

HORIZONTAL SCALE		BRIDGE FILE		
1"=5'		N/A		
VERTICAL SCALE		DESIGNATION		
1" = 5'		1700/25		
SURVEY BOOK		SHEETS		
N/A		28	of	45
CONTRACT		PROJECT		
R-40289		1700725		

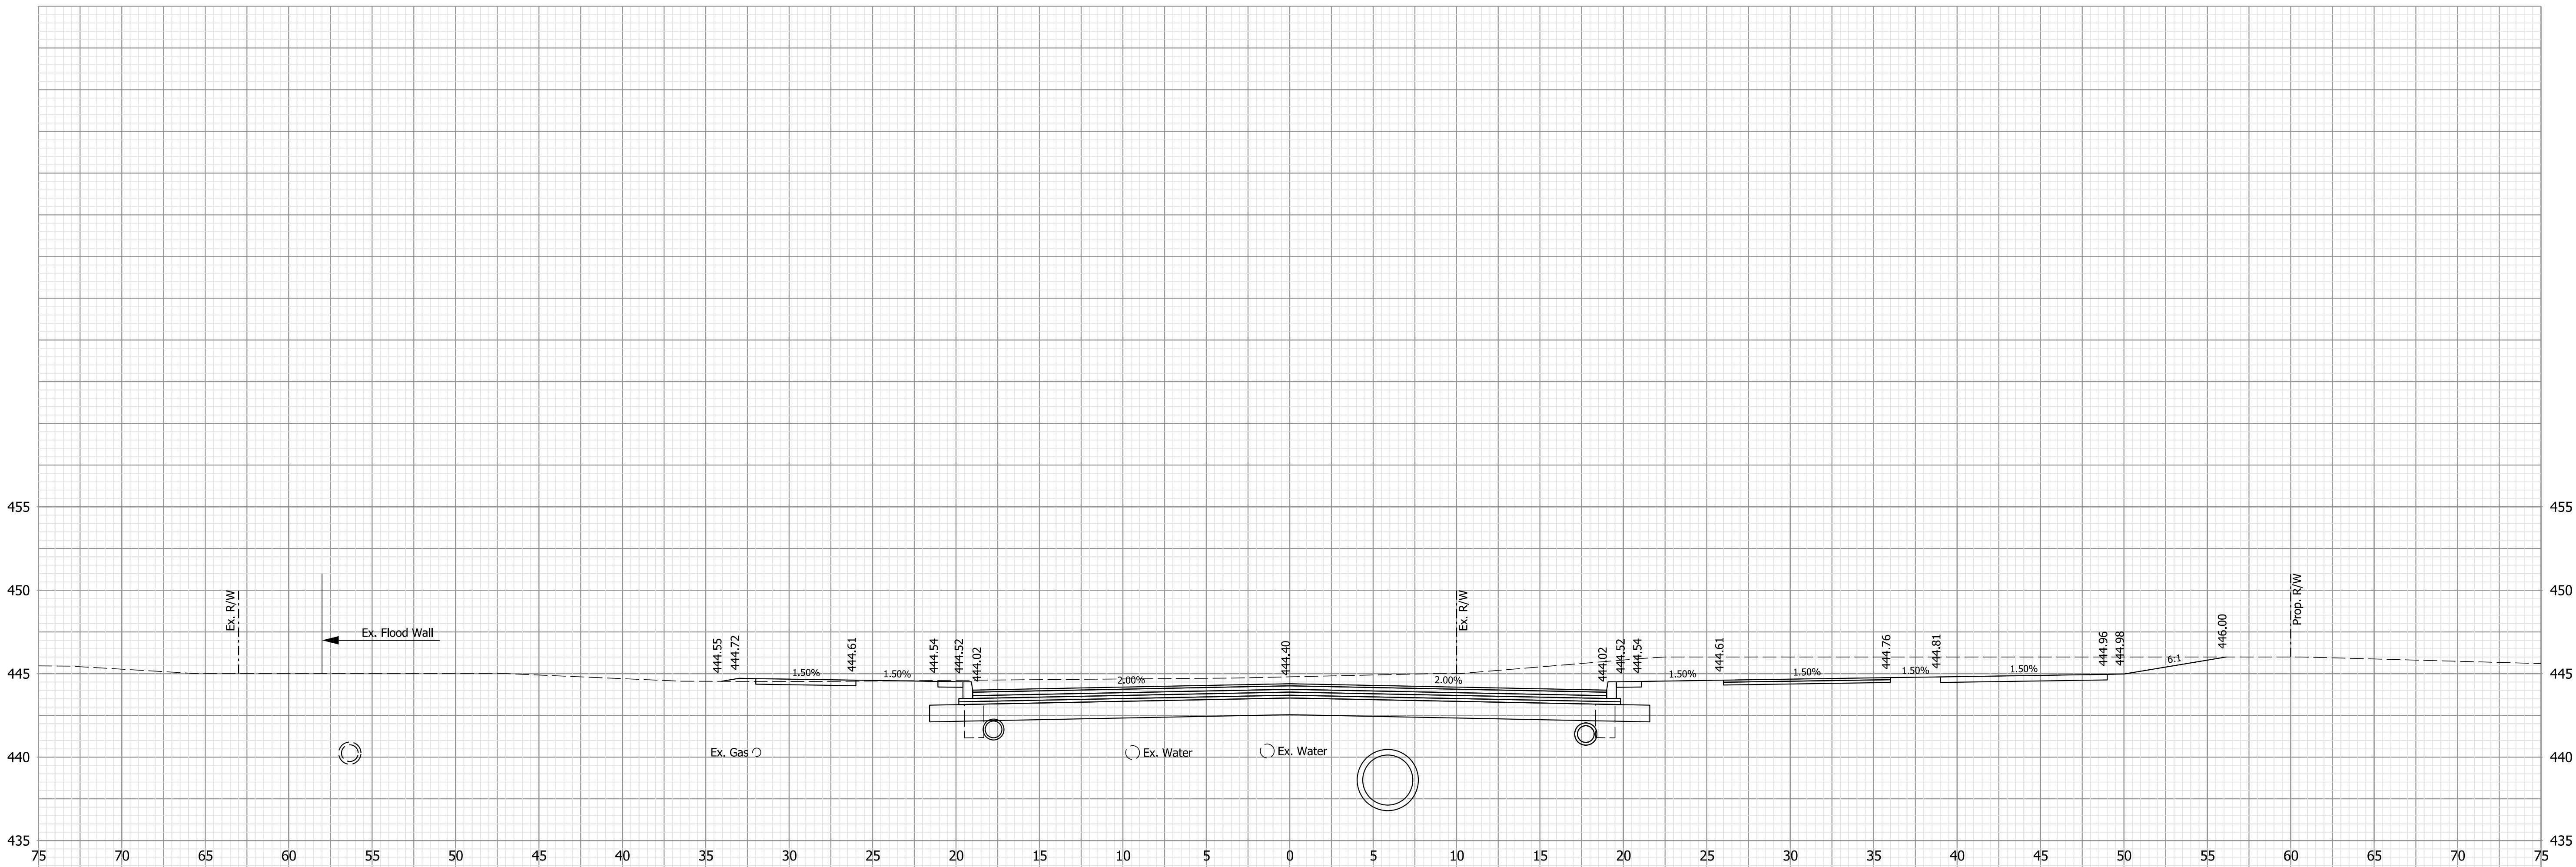

118+00.00

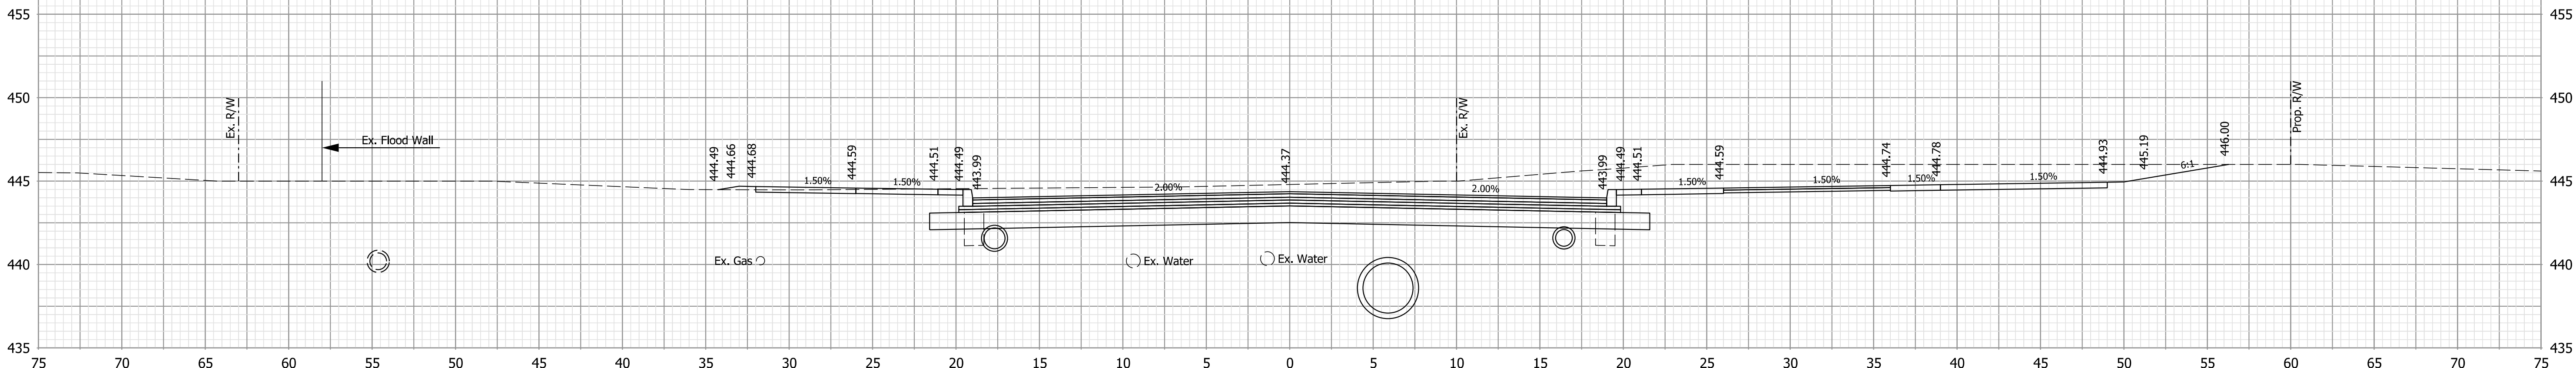

117+96.17

Note:
1. All utilities information shall be considered QL-D unless otherwise indicated and is for informational purposes only. The Contractor is responsible for locating and coordinating with utility companies in accordance with the plans and specifications.


NOT FOR
CONSTRUCTION

RECOMMENDED FOR APPROVAL		DESIGN ENGINEER		04/01/2020	
				DATE	
DESIGNED:	NDH	04/01/2020	DRAWN:	NDH	04/01/2020
CHECKED:	LNB	04/01/2020	CHECKED:	LNB	04/01/2020

TOWN OF CLARKSVILLE

CROSS SECTIONS
LINE "PR-A"

HORIZONTAL SCALE		BRIDGE FILE		
1"=5'		N/A		
VERTICAL SCALE		DESIGNATION		
1" = 5'		1700/25		
SURVEY BOOK		SHEETS		
N/A		29	of	45
CONTRACT		PROJECT		
R-40289		1700725		

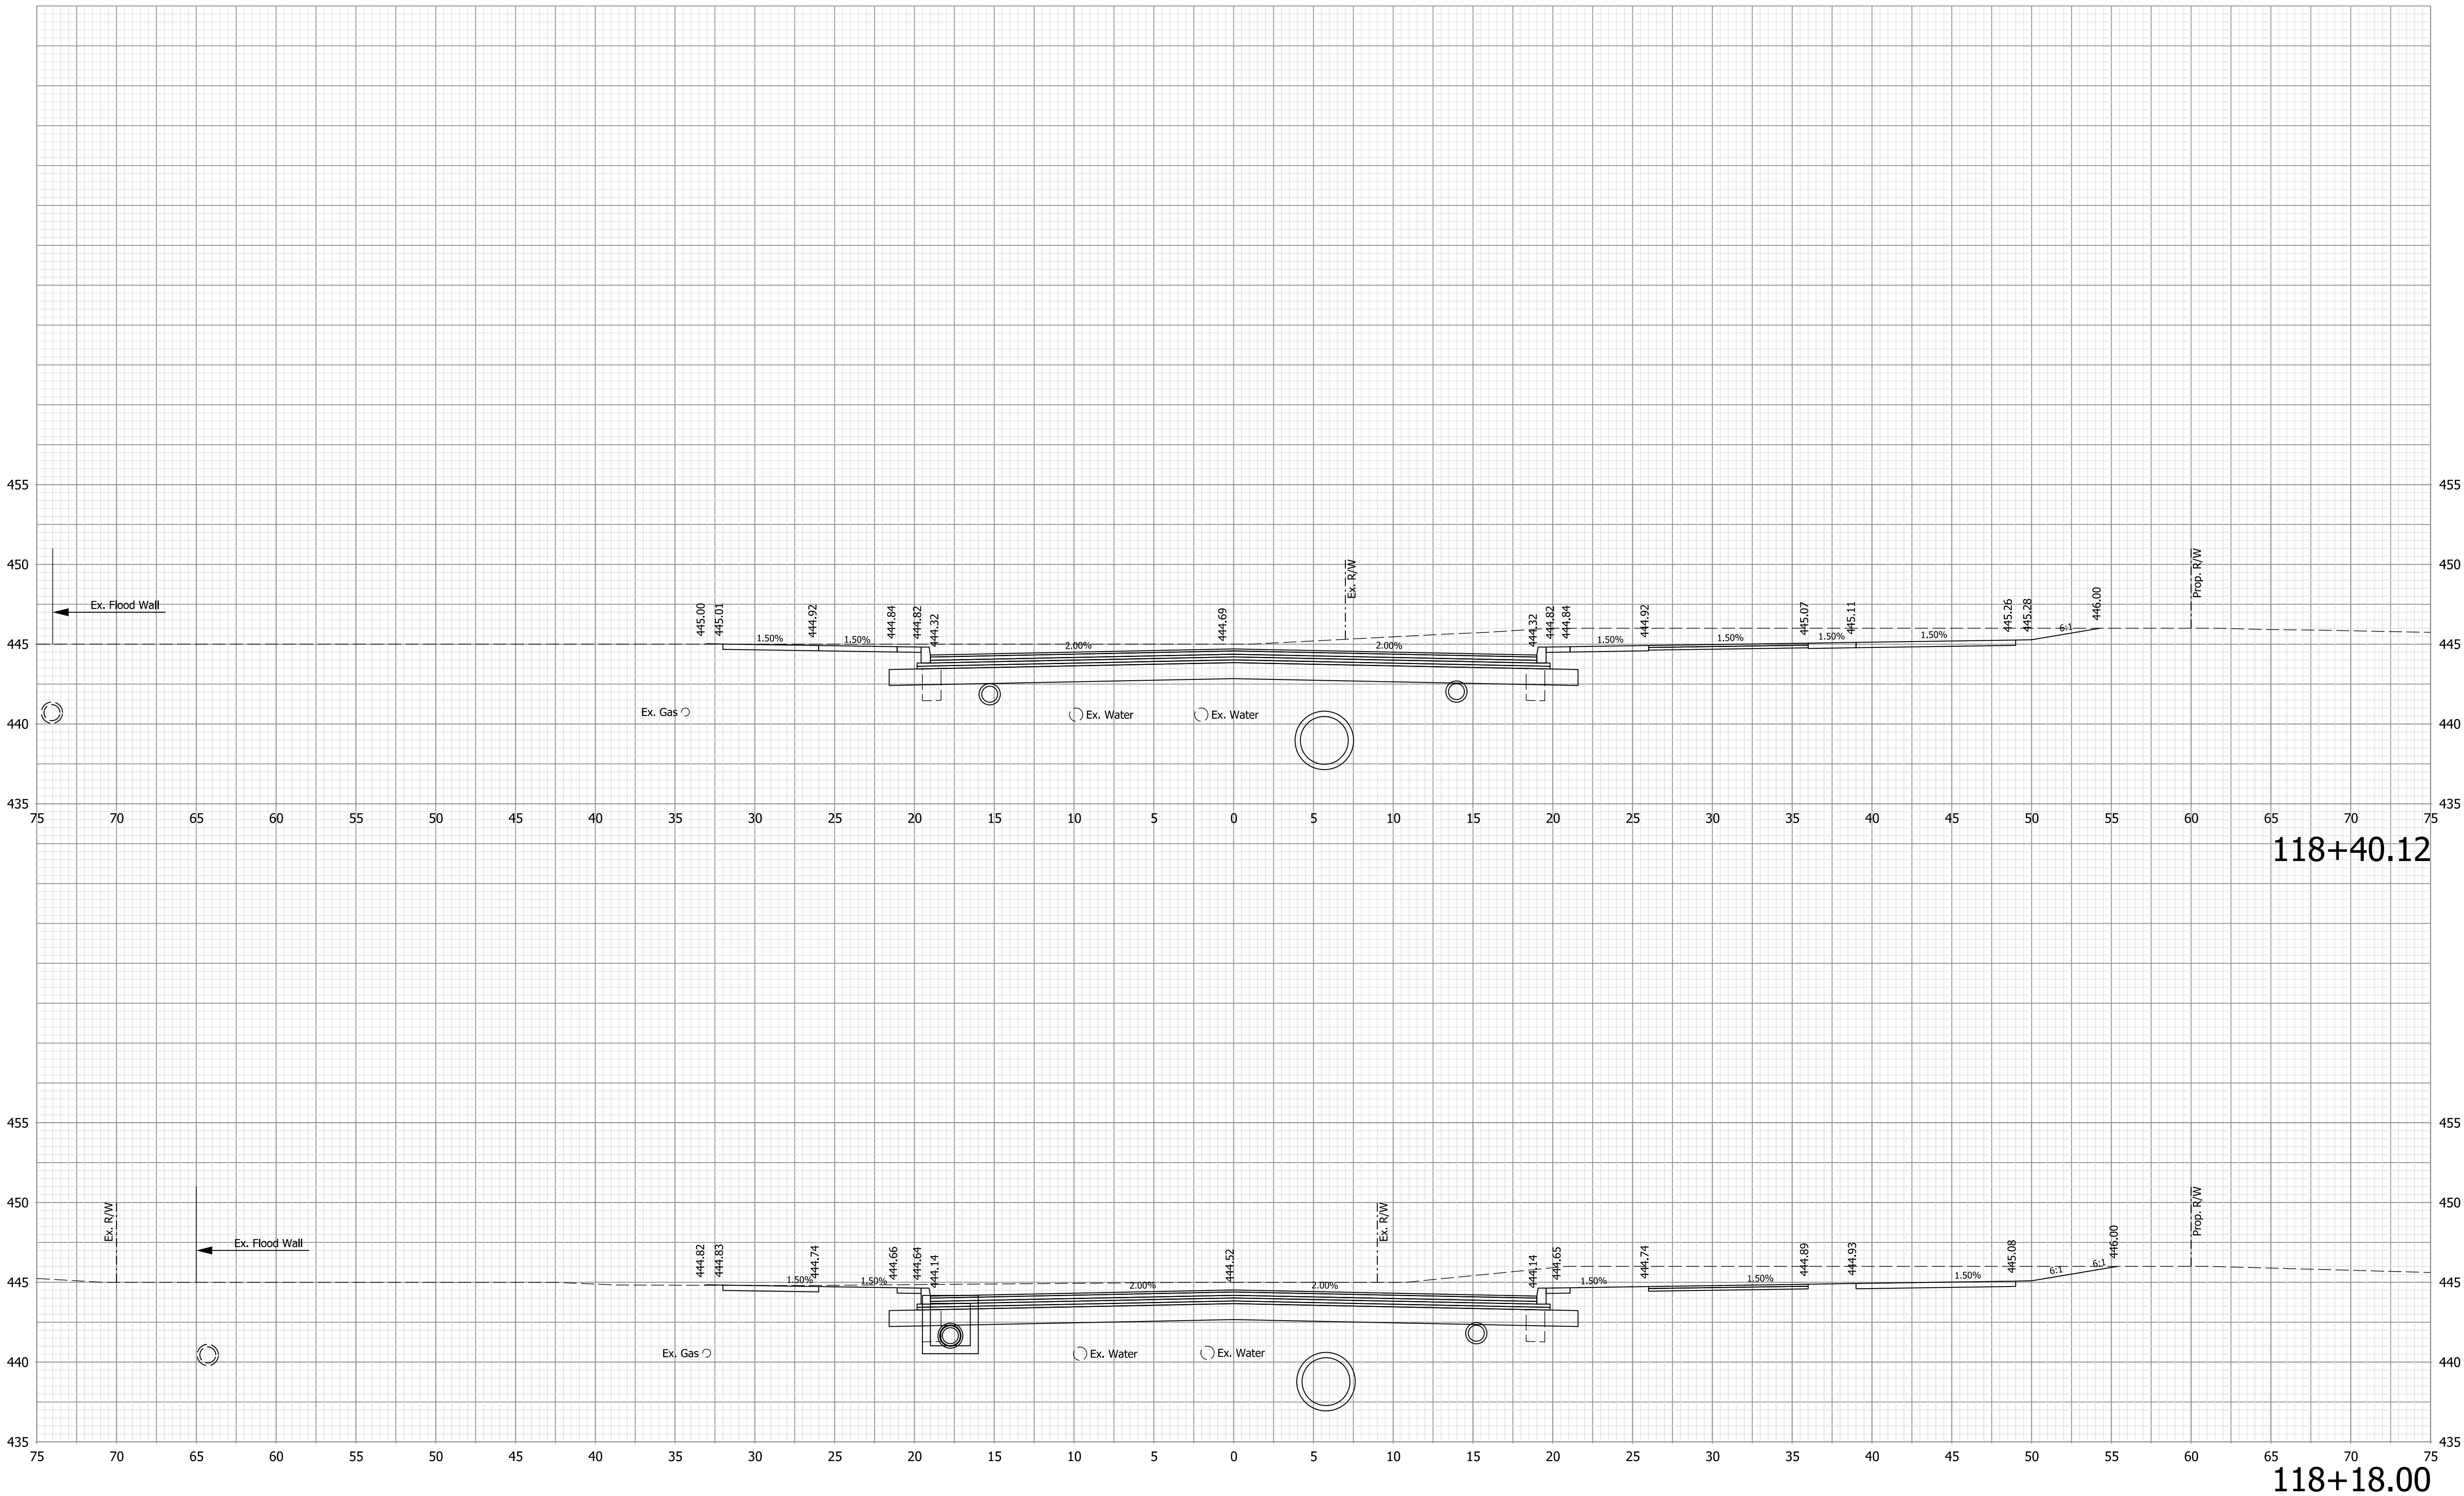

Note:
1. All utilities information shall be considered QL-D unless otherwise indicated and is for informational purposes only. The Contractor is responsible for locating and coordinating with utility companies in accordance with the plans and specifications.


NOT FOR
CONSTRUCTION

RECOMMENDED FOR APPROVAL		DESIGN ENGINEER		04/01/2020	
				DATE	
DESIGNED:	NDH	04/01/2020	DRAWN:	NDH	04/01/2020
CHECKED:	LNB	04/01/2020	CHECKED:	LNB	04/01/2020

TOWN OF CLARKSVILLE

CROSS SECTIONS
LINE "PR-A"

HORIZONTAL SCALE		BRIDGE FILE		
1"=5'		N/A		
VERTICAL SCALE		DESIGNATION		
1" = 5'		1700/25		
SURVEY BOOK		SHEETS		
N/A		30	of	45
CONTRACT		PROJECT		
R-40289		1700725		

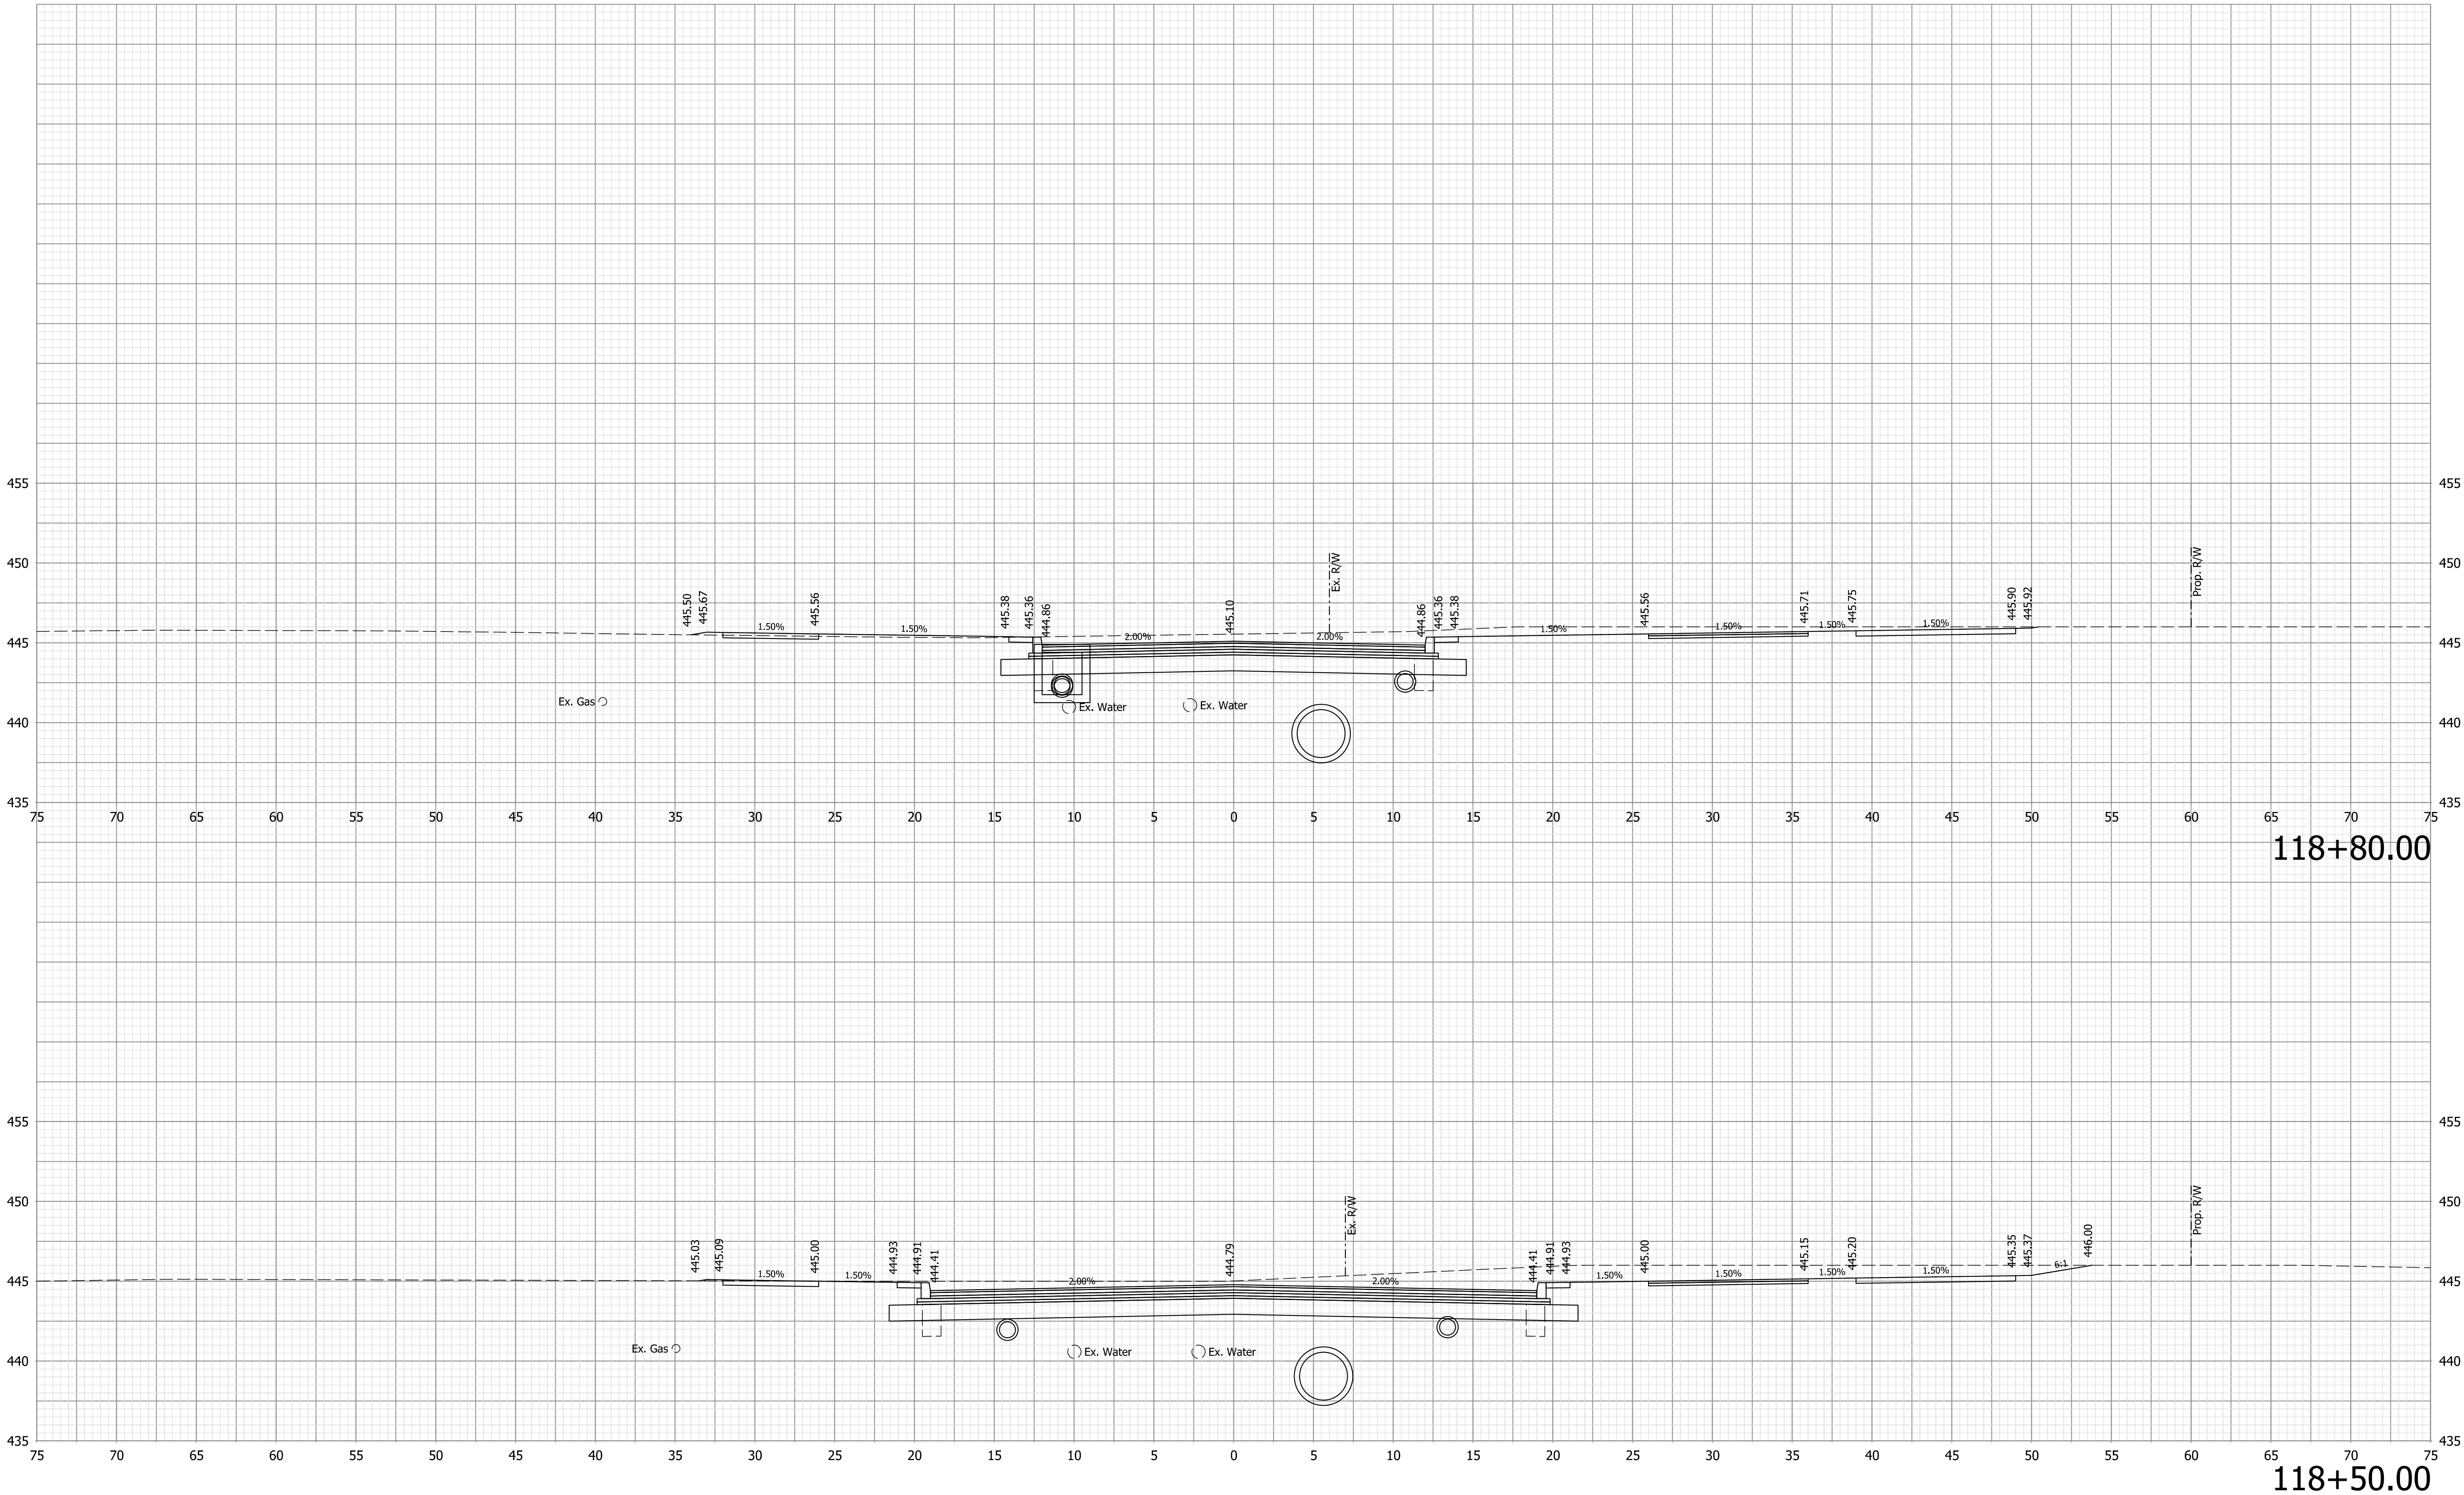

Note:
1. All utilities information shall be considered QL-D unless otherwise indicated and is for informational purposes only. The Contractor is responsible for locating and coordinating with utility companies in accordance with the plans and specifications.


NOT FOR
CONSTRUCTION

RECOMMENDED FOR APPROVAL _____		DESIGN ENGINEER _____		04/01/2020	
				DATE	
DESIGNED: NDH	04/01/2020	DRAWN: NDH	04/01/2020		
CHECKED: LNB	04/01/2020	CHECKED: LNB	04/01/2020		

TOWN OF CLARKSVILLE

CROSS SECTIONS
LINE "PR-A"

HORIZONTAL SCALE		BRIDGE FILE		
1"=5'		N/A		
VERTICAL SCALE		DESIGNATION		
1" = 5'		1700/25		
SURVEY BOOK		SHEETS		
N/A		31	of	45
CONTRACT		PROJECT		
R-40289		1700725		

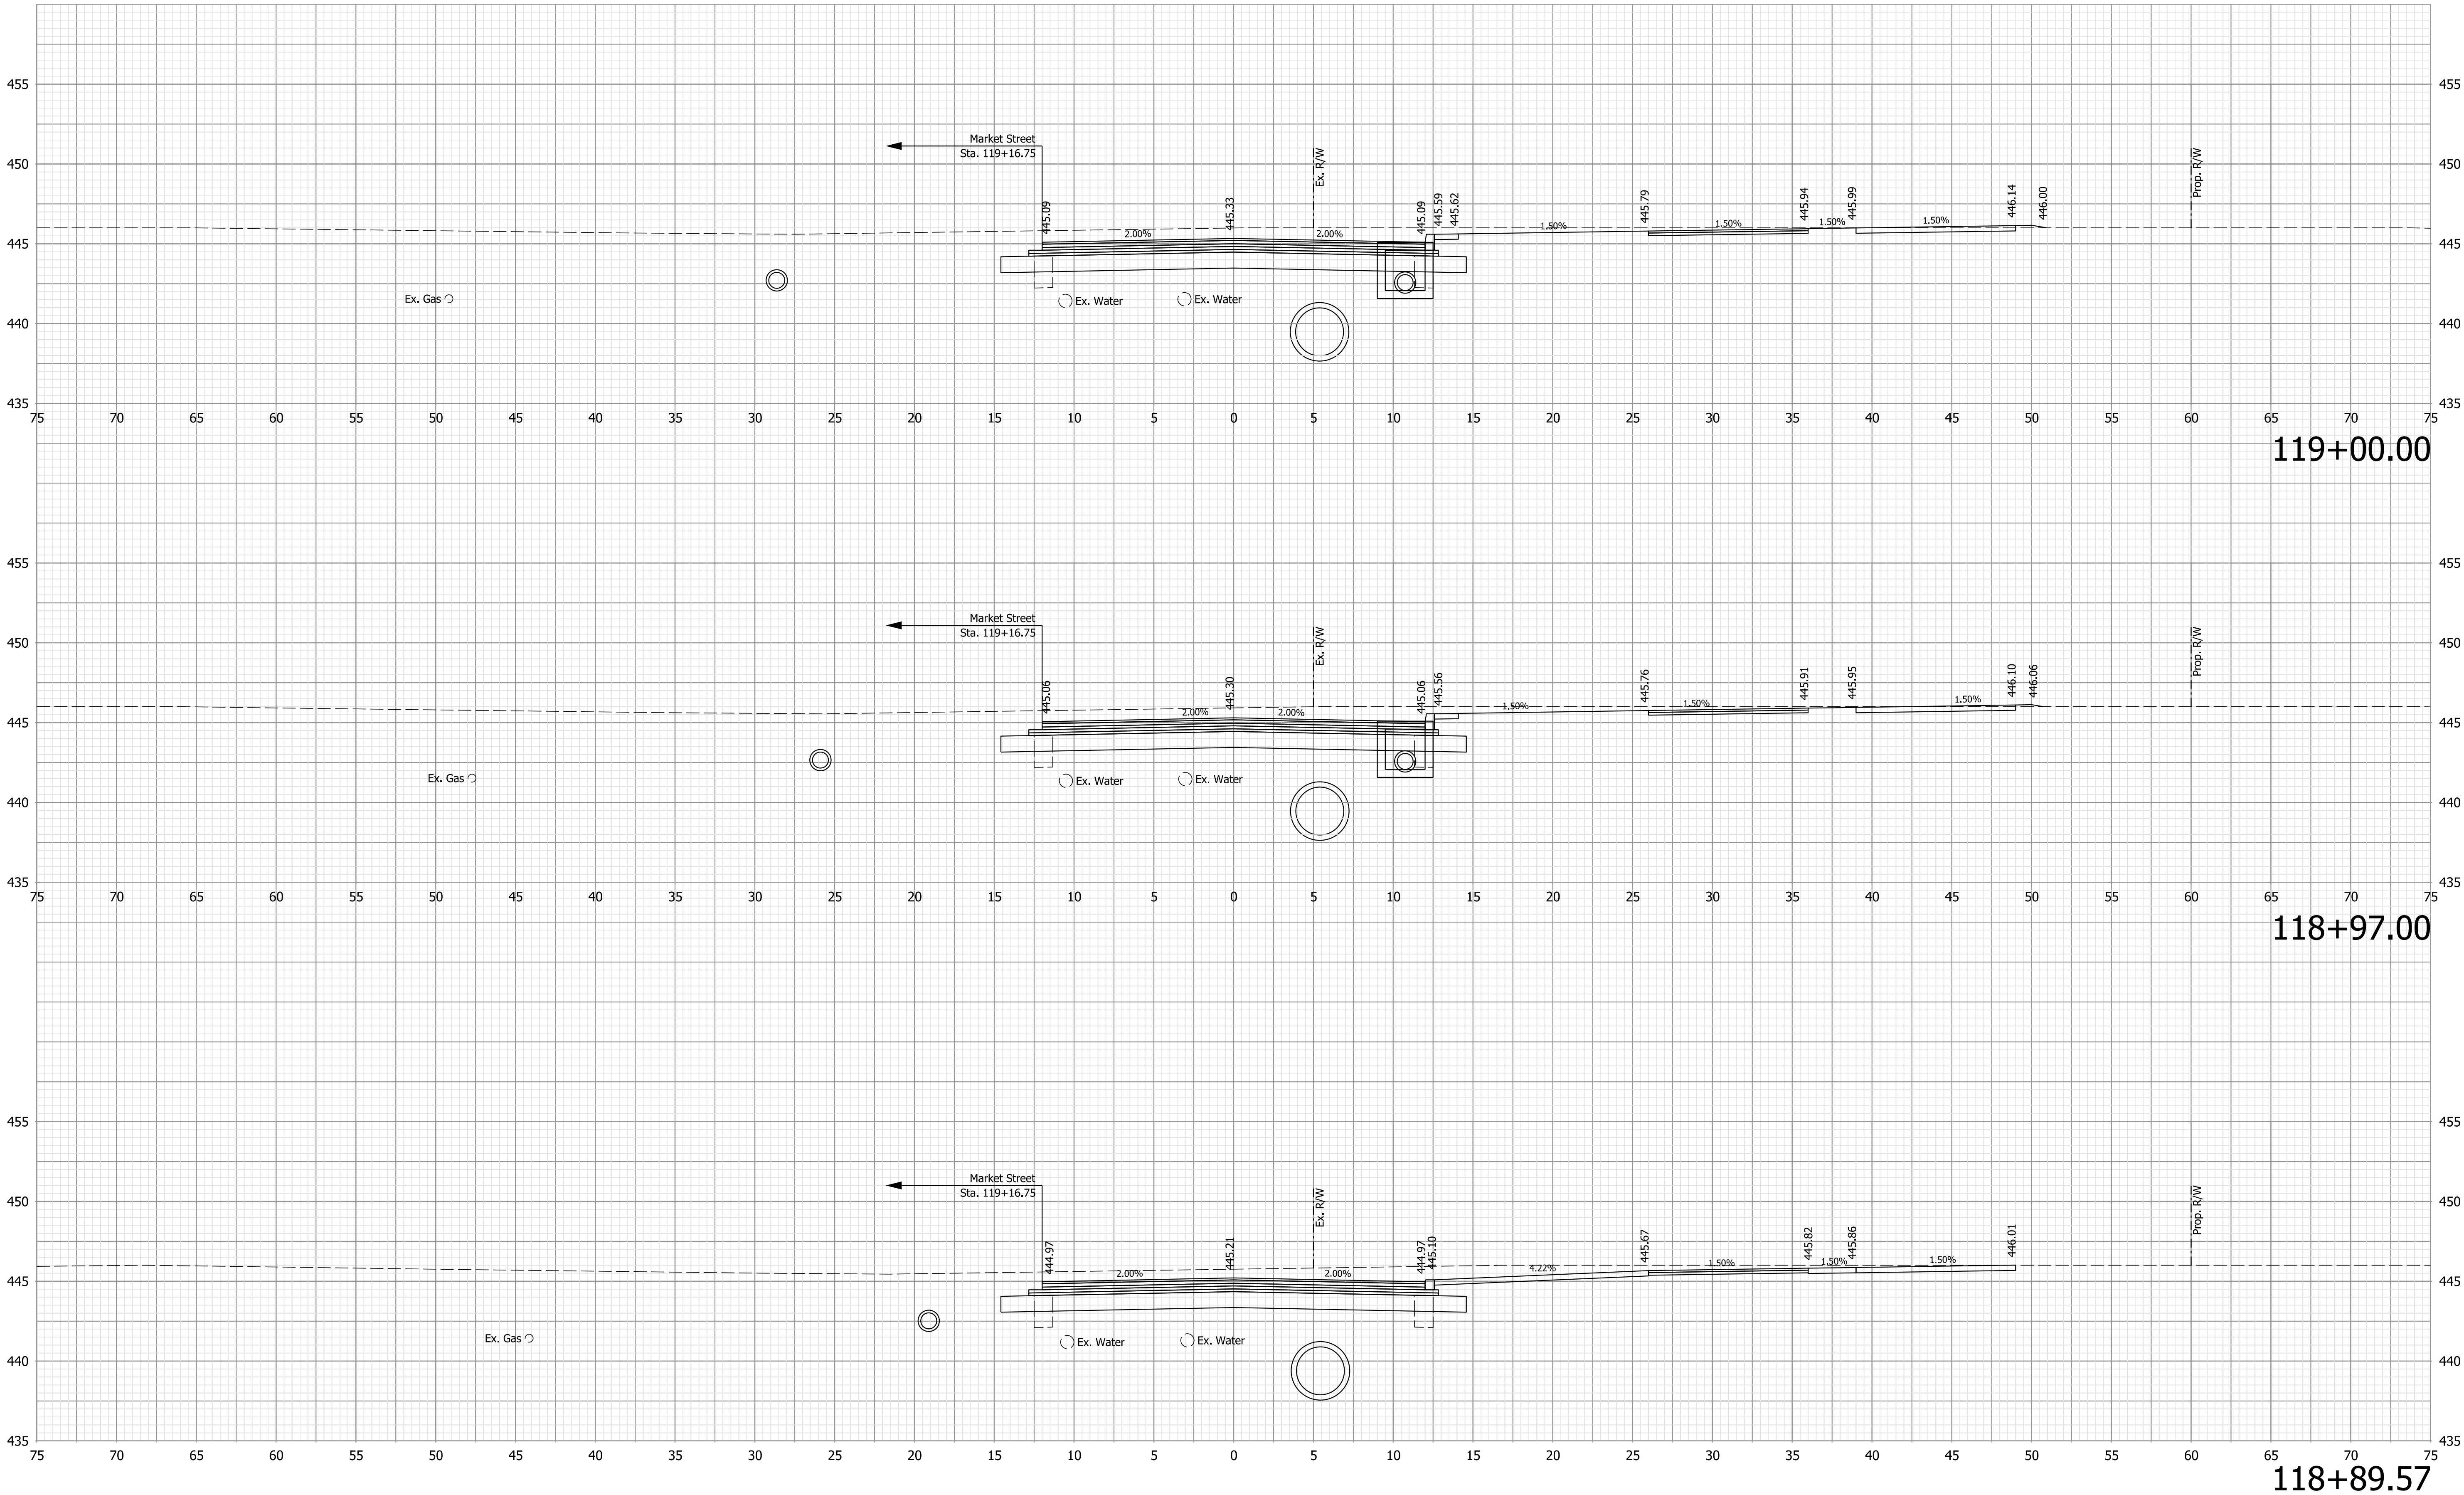

Note:
1. All utilities information shall be considered QL-D unless otherwise indicated and is for informational purposes only. The Contractor is responsible for locating and coordinating with utility companies in accordance with the plans and specifications.


NOT FOR
CONSTRUCTION

RECOMMENDED FOR APPROVAL		04/01/2020	
DESIGN ENGINEER		DATE	
DESIGNED: NDH	04/01/2020	DRAWN: NDH	04/01/2020
CHECKED: LNB	04/01/2020	CHECKED: LNB	04/01/2020

TOWN OF CLARKSVILLE

CROSS SECTIONS
LINE "PR-A"

HORIZONTAL SCALE		BRIDGE FILE	
1"=5'		N/A	
VERTICAL SCALE		DESIGNATION	
1" = 5'		1700/225	
SURVEY BOOK		SHEETS	
N/A		32	of 45
CONTRACT		PROJECT	
R-40289		1700725	

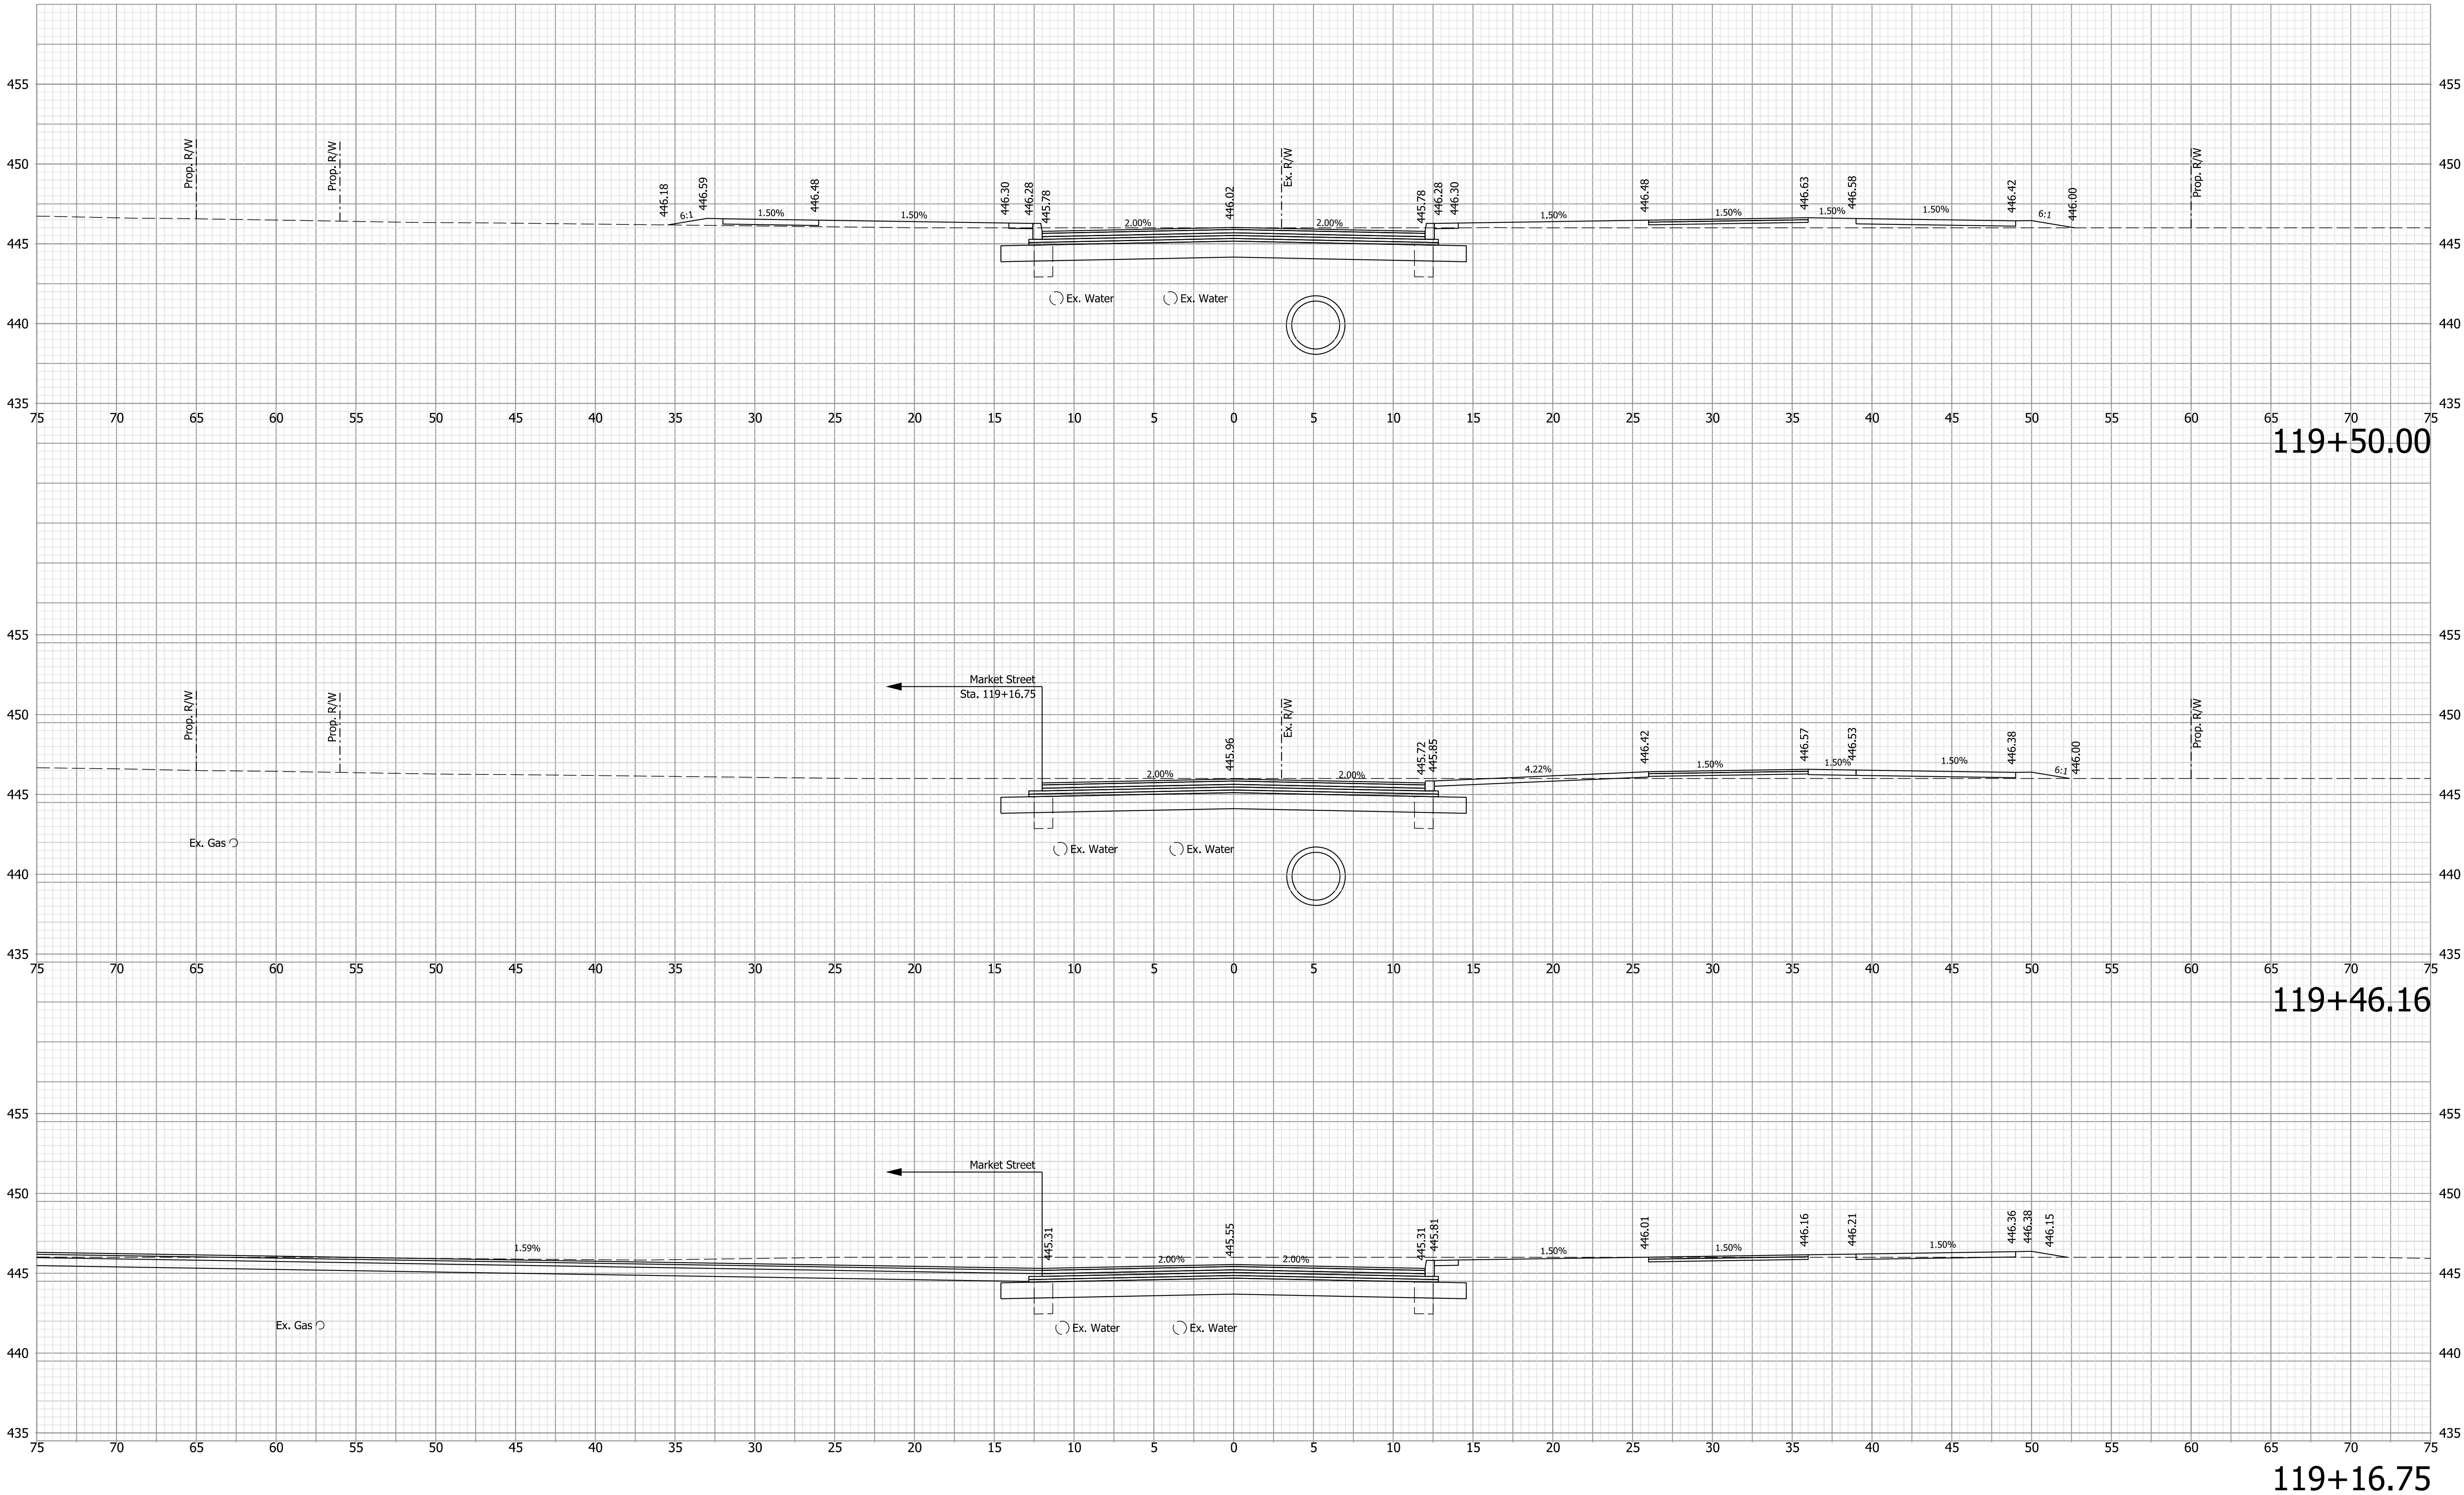

Note:
1. All utilities information shall be considered QL-D unless otherwise indicated and is for informational purposes only. The Contractor is responsible for locating and coordinating with utility companies in accordance with the plans and specifications.




NOT FOR
CONSTRUCTION

RECOMMENDED FOR APPROVAL		04/01/2020 DATE	
DESIGN ENGINEER			
DESIGNED: NDH	04/01/2020	DRAWN: NDH	04/01/2020
CHECKED: LNB	04/01/2020	CHECKED: LNB	04/01/2020

TOWN OF CLARKSVILLE

CROSS SECTIONS
LINE "PR-A"

HORIZONTAL SCALE		BRIDGE FILE	
1"=5'		N/A	
VERTICAL SCALE		DESIGNATION	
1" = 5'		1700/225	
SURVEY BOOK		SHEETS	
N/A		33	of 45
CONTRACT		PROJECT	
R-40289		1700725	

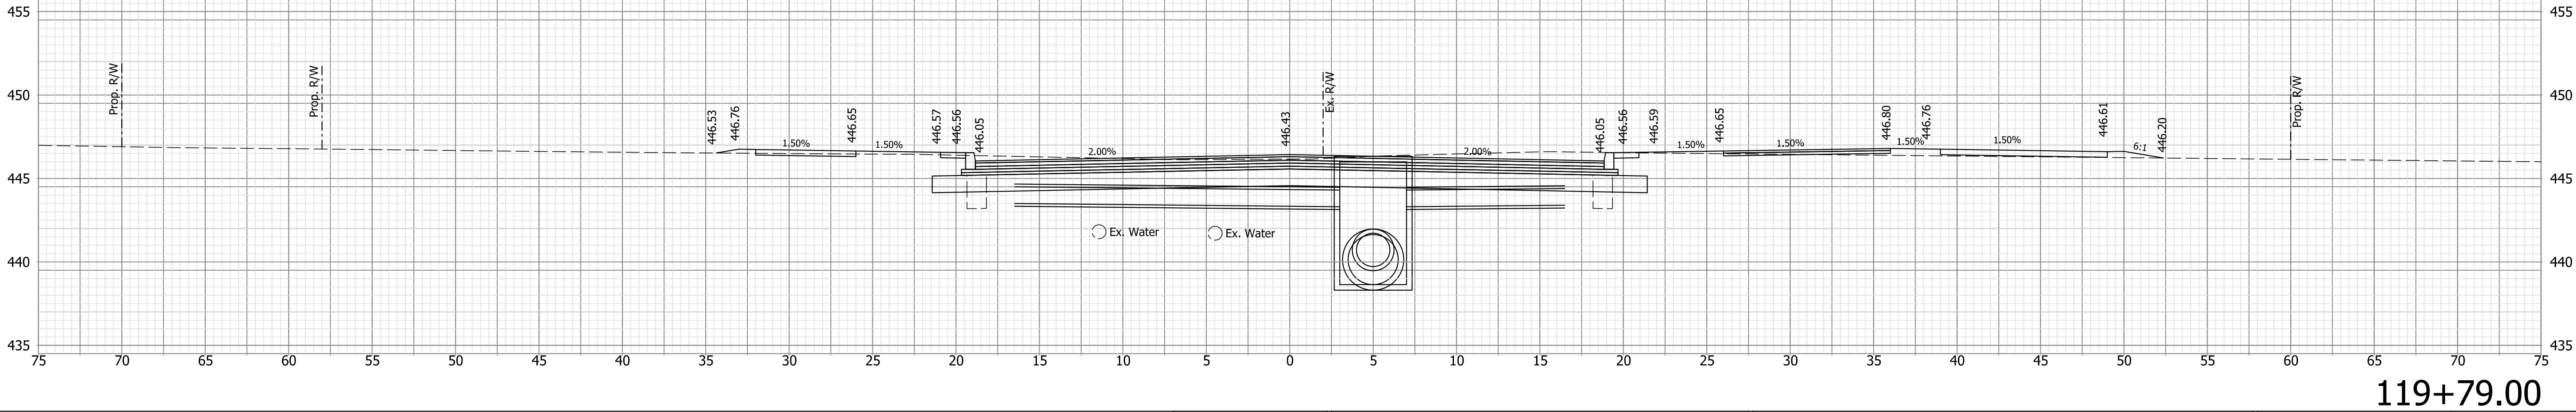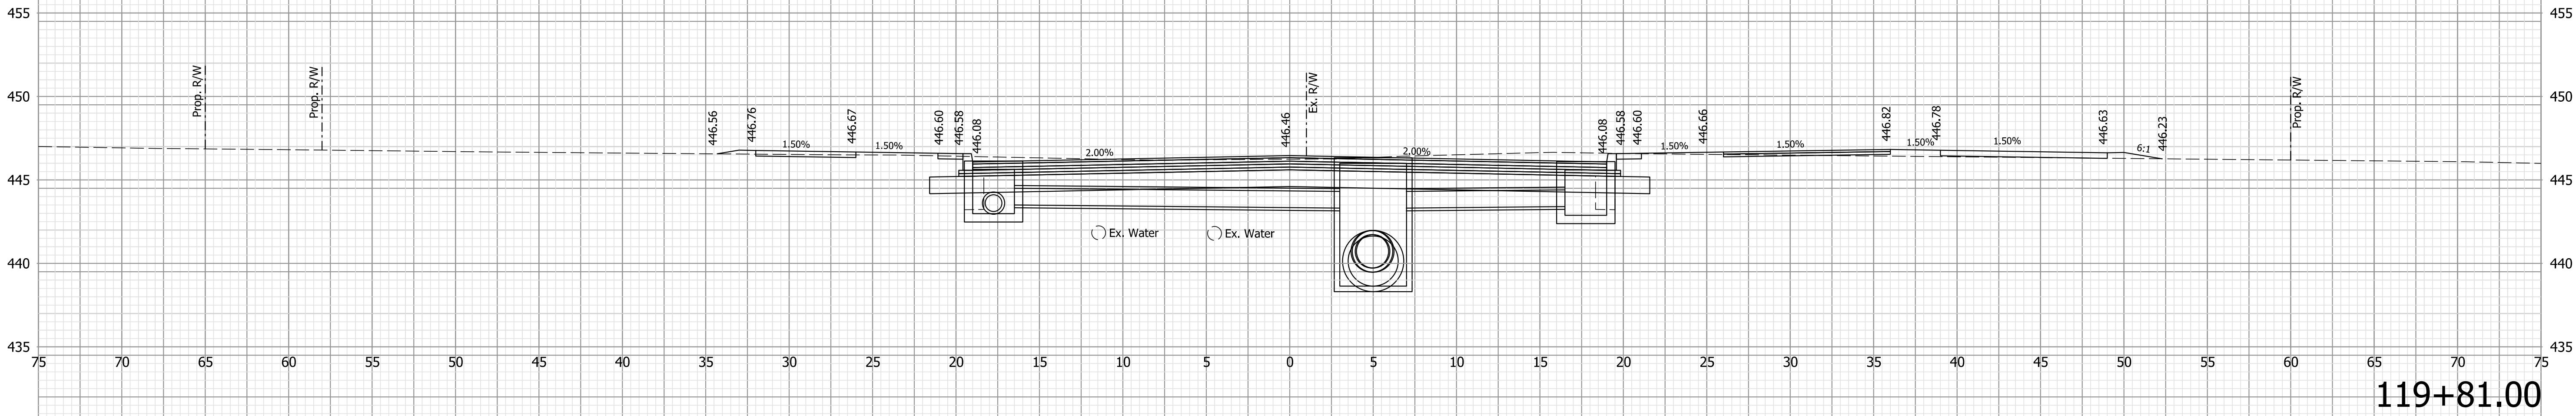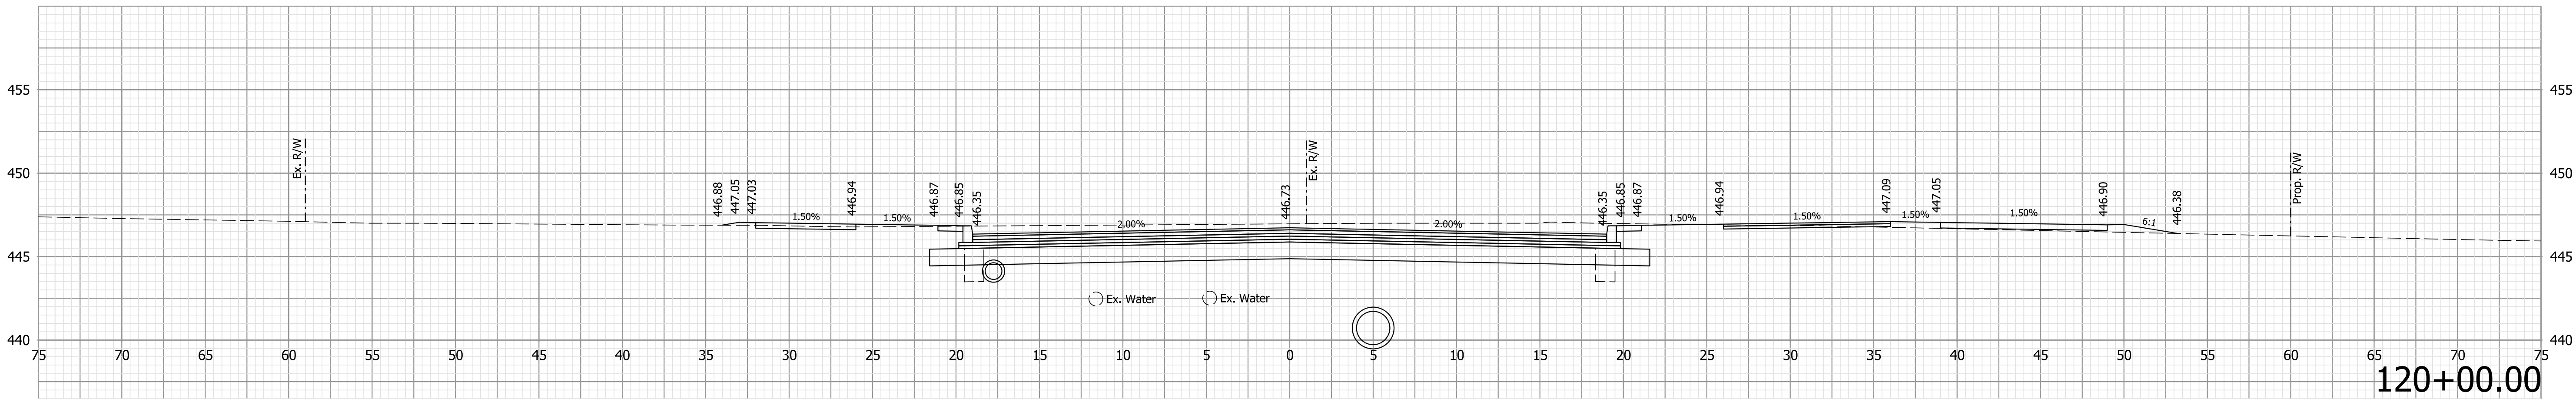

Note:
1. All utilities information shall be considered QL-D unless otherwise indicated and is for informational purposes only. The Contractor is responsible for locating and coordinating with utility companies in accordance with the plans and specifications.




NOT FOR
CONSTRUCTION

RECOMMENDED FOR APPROVAL	DESIGN ENGINEER	04/01/2020	DATE
DESIGNED: NDH	04/01/2020	DRAWN: NDH	04/01/2020
CHECKED: LNB	04/01/2020	CHECKED: LNB	04/01/2020

TOWN OF CLARKSVILLE

CROSS SECTIONS
LINE "PR-A"

HORIZONTAL SCALE	BRIDGE FILE
1"=5'	N/A
VERTICAL SCALE	DESIGNATION
1" = 5'	1700/225
SURVEY BOOK	SHEETS
N/A	34 of 45
CONTRACT	PROJECT
R-40289	1700725

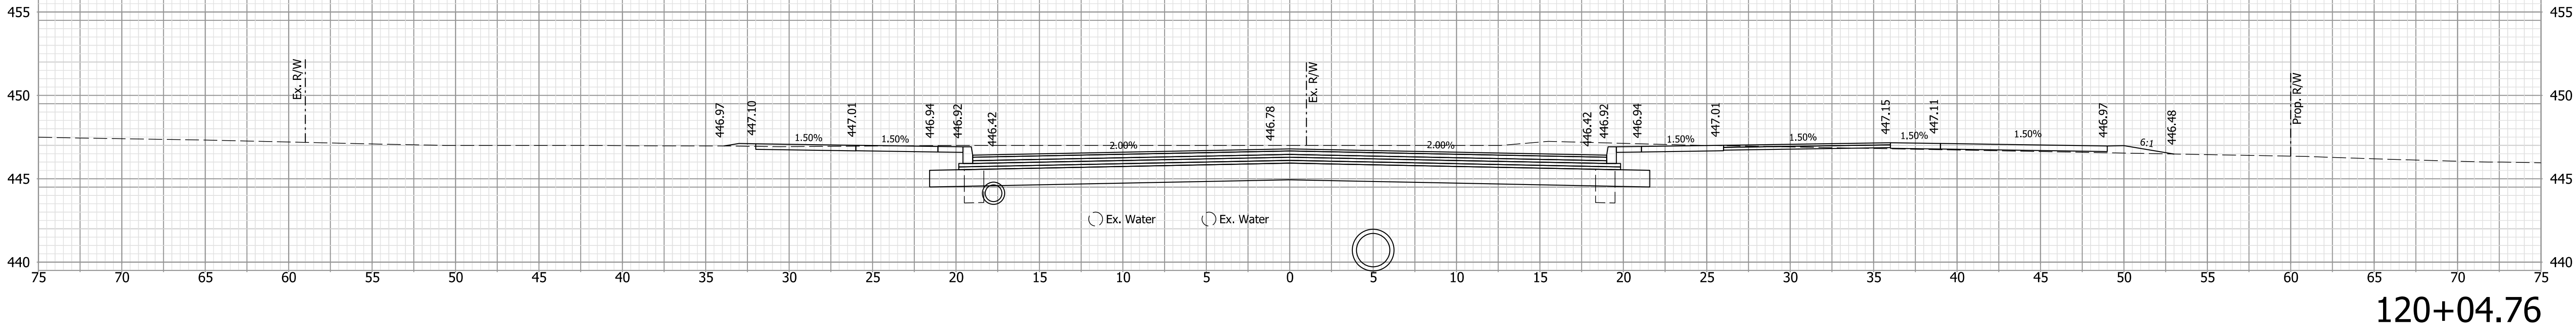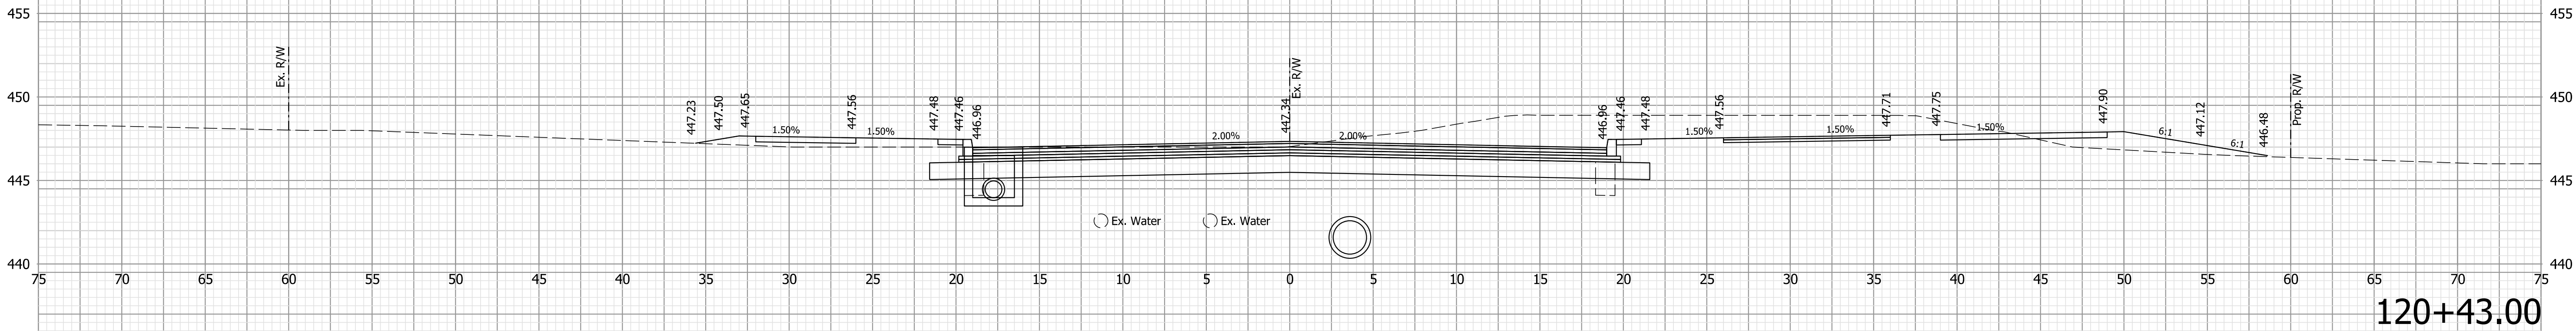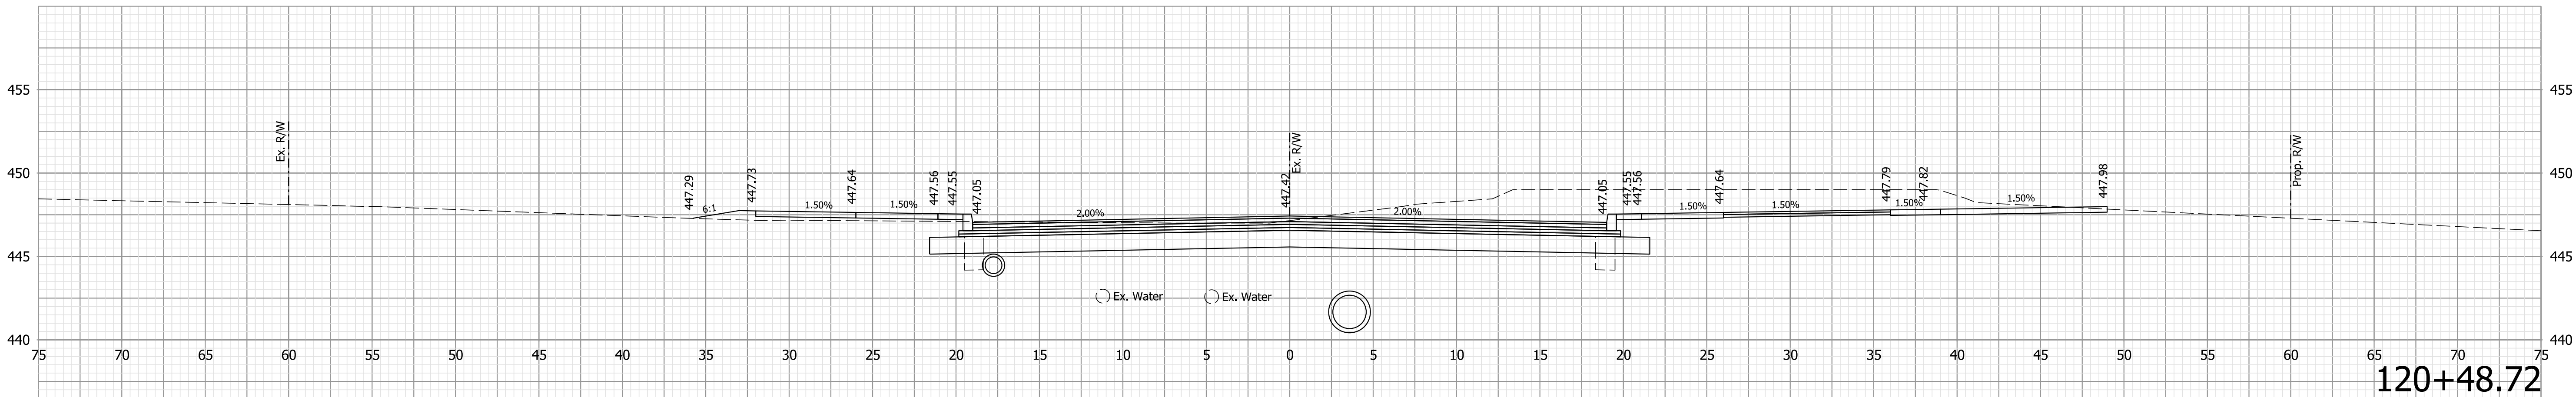

Note:
1. All utilities information shall be considered QL-D unless otherwise indicated and is for informational purposes only. The Contractor is responsible for locating and coordinating with utility companies in accordance with the plans and specifications.




NOT FOR
CONSTRUCTION

RECOMMENDED FOR APPROVAL	DESIGN ENGINEER	04/01/2020 DATE
DESIGNED: NDH	04/01/2020	DRAWN: NDH 04/01/2020
CHECKED: LNB	04/01/2020	CHECKED: LNB 04/01/2020

TOWN OF CLARKSVILLE

CROSS SECTIONS
LINE "PR-A"

HORIZONTAL SCALE	BRIDGE FILE		
1"=5'	N/A		
VERTICAL SCALE	DESIGNATION		
1" = 5'	1700725		
SURVEY BOOK	SHEETS		
N/A	35	of	45
CONTRACT	PROJECT		
R-40289	1700725		

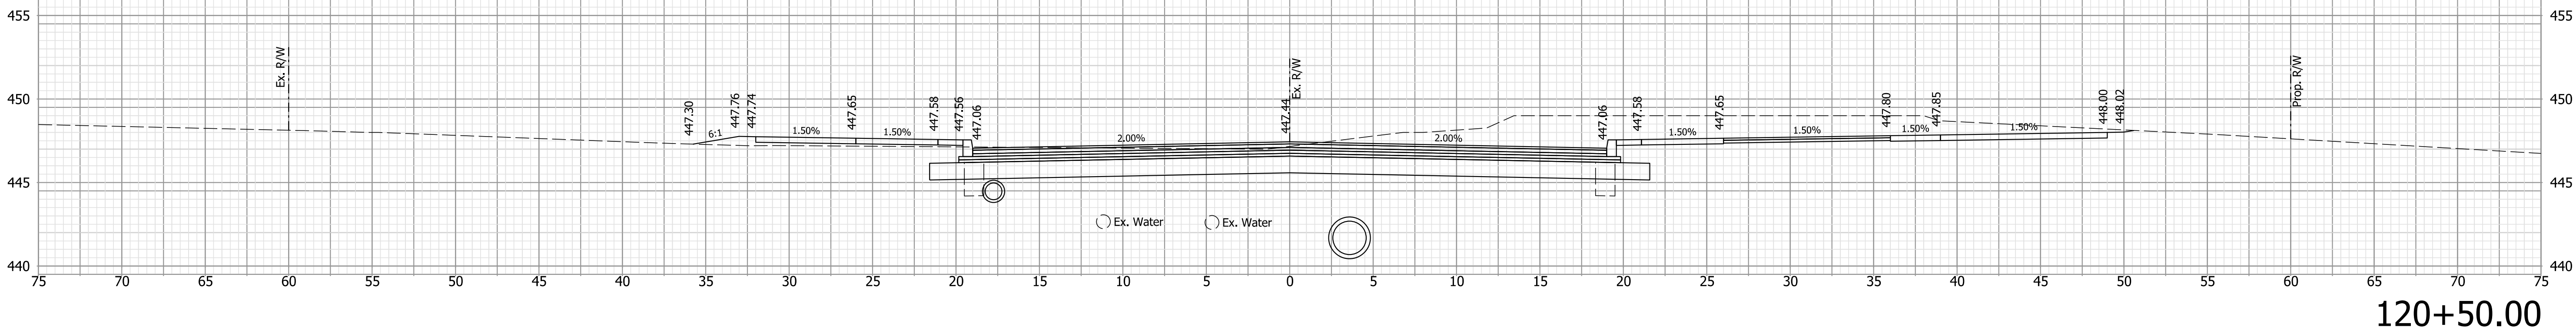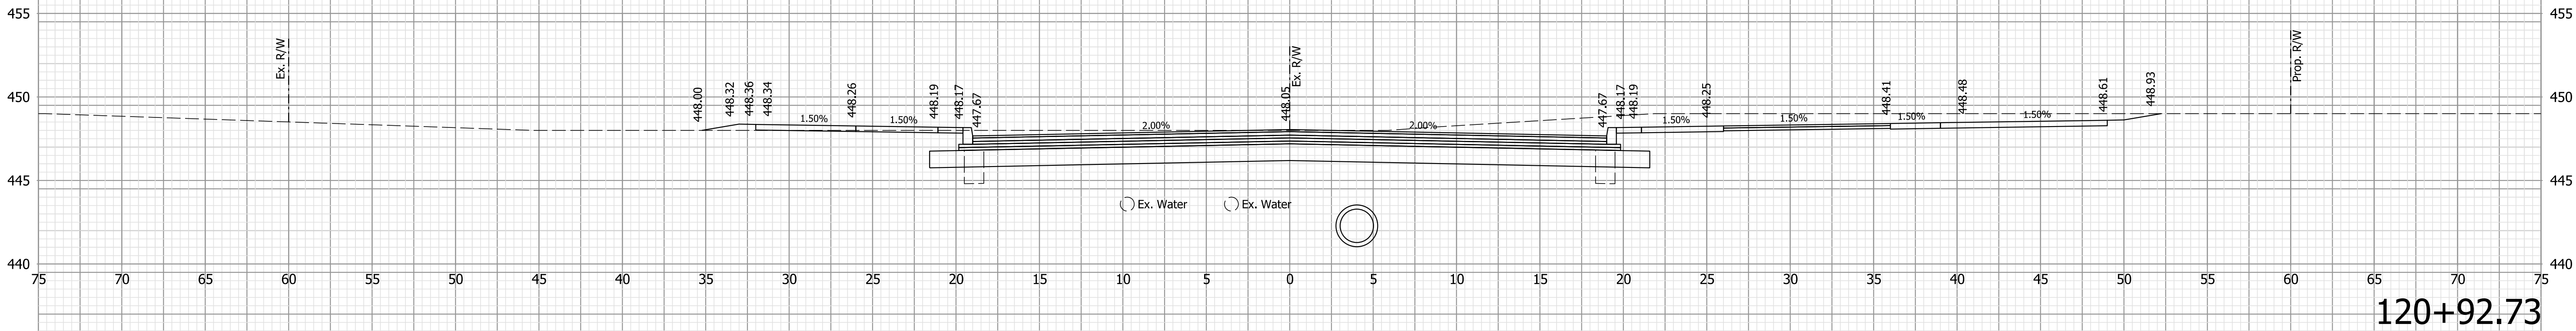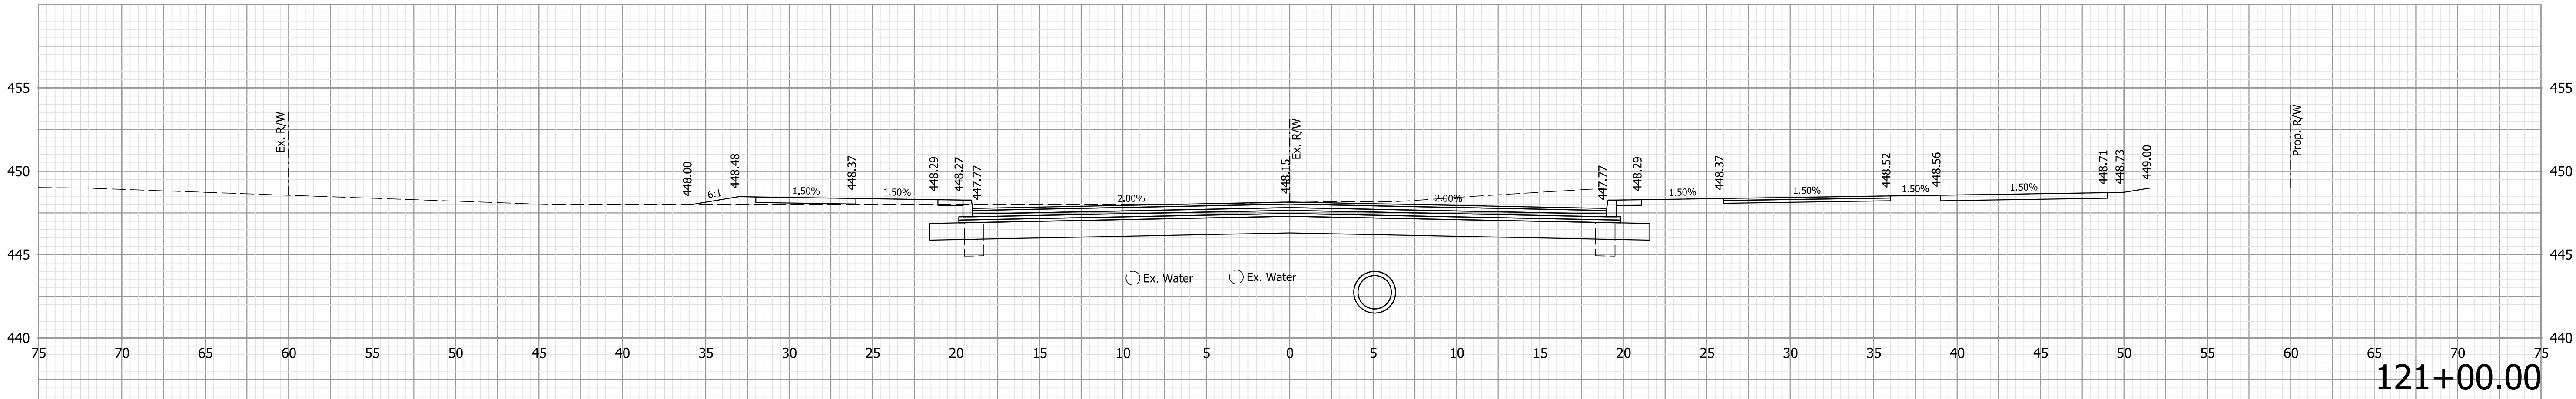

Note:
1. All utilities information shall be considered QL-D unless otherwise indicated and is for informational purposes only. The Contractor is responsible for locating and coordinating with utility companies in accordance with the plans and specifications.




NOT FOR
CONSTRUCTION

RECOMMENDED FOR APPROVAL	DESIGN ENGINEER	04/01/2020 DATE
DESIGNED: NDH	04/01/2020	DRAWN: NDH 04/01/2020
CHECKED: LNB	04/01/2020	CHECKED: LNB 04/01/2020

TOWN OF CLARKSVILLE

CROSS SECTIONS
LINE "PR-A"

HORIZONTAL SCALE	BRIDGE FILE
1"=5'	N/A
VERTICAL SCALE	DESIGNATION
1" = 5'	1700725
SURVEY BOOK	SHEETS
N/A	36 of 45
CONTRACT	PROJECT
R-40289	1700725

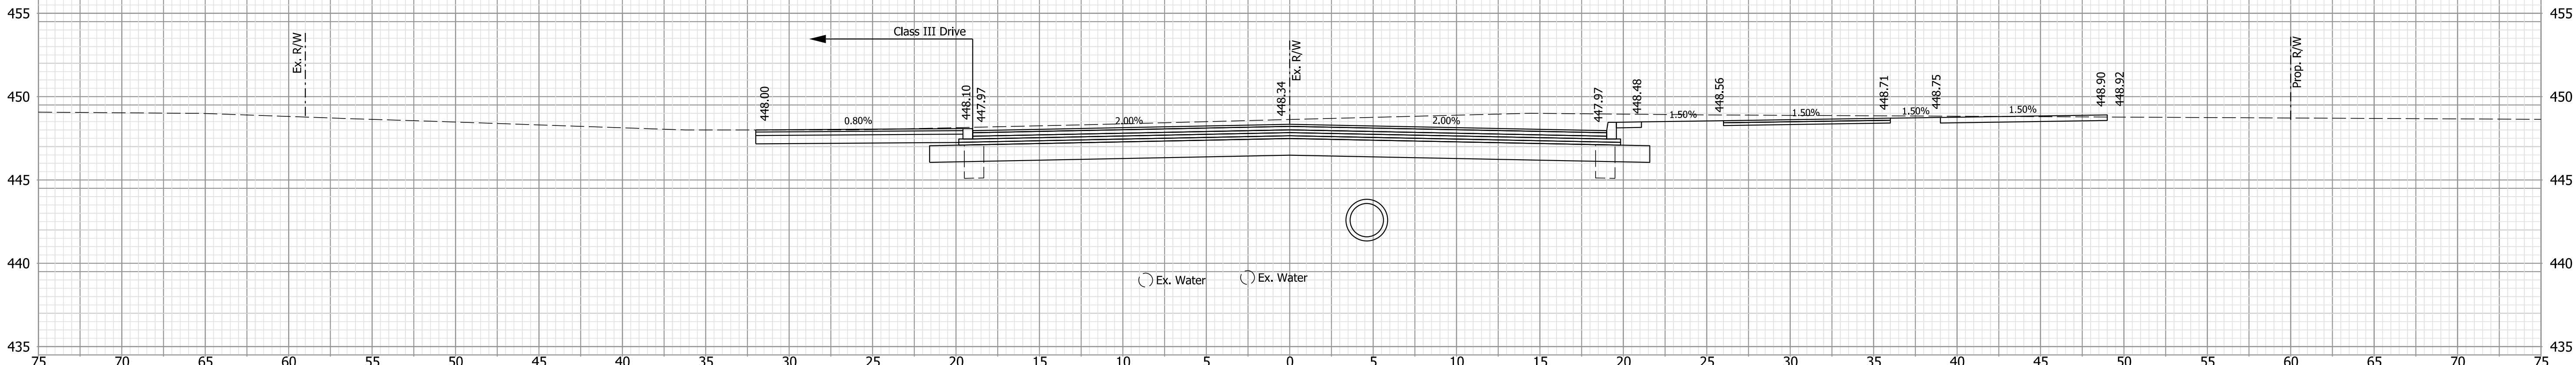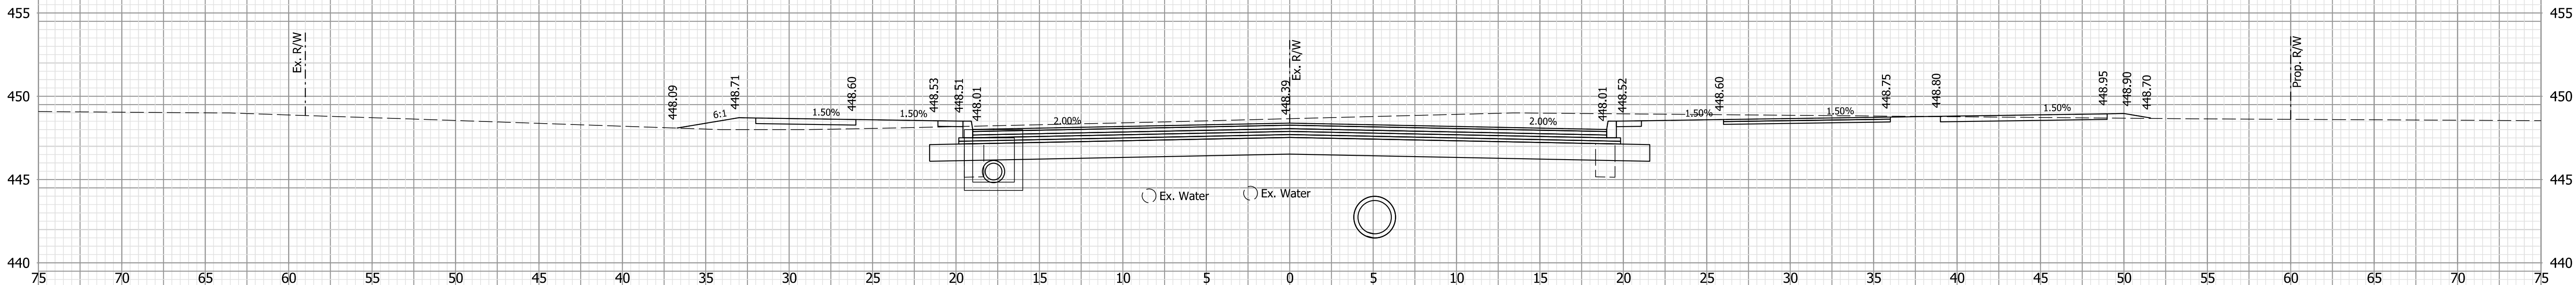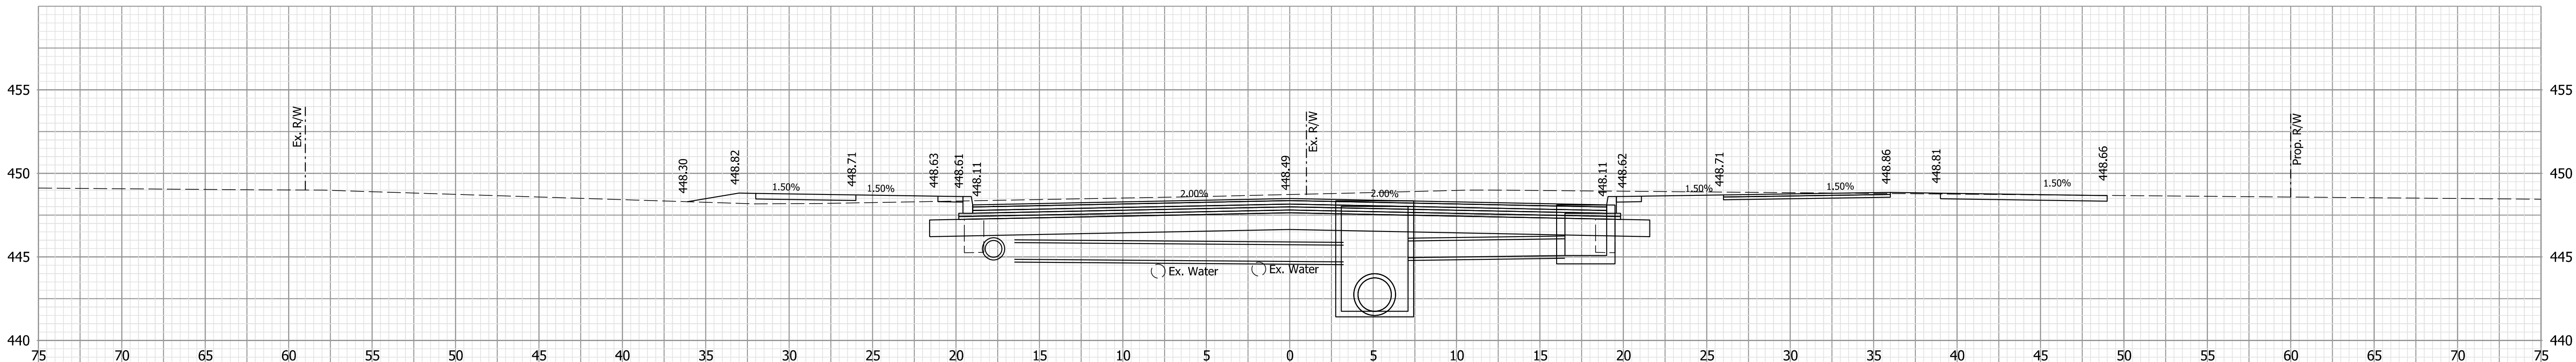

Note:
1. All utilities information shall be considered QL-D unless otherwise indicated and is for informational purposes only. The Contractor is responsible for locating and coordinating with utility companies in accordance with the plans and specifications.




NOT FOR
CONSTRUCTION

RECOMMENDED FOR APPROVAL	DESIGN ENGINEER	04/01/2020 DATE
DESIGNED: NDH	04/01/2020	DRAWN: NDH 04/01/2020
CHECKED: LNB	04/01/2020	CHECKED: LNB 04/01/2020

TOWN OF CLARKSVILLE

CROSS SECTIONS
LINE "PR-A"

HORIZONTAL SCALE	BRIDGE FILE		
1"=5'	N/A		
VERTICAL SCALE	DESIGNATION		
1" = 5'	1700/25		
SURVEY BOOK	SHEETS		
N/A	37	of	45
CONTRACT	PROJECT		
R-40289	1700725		

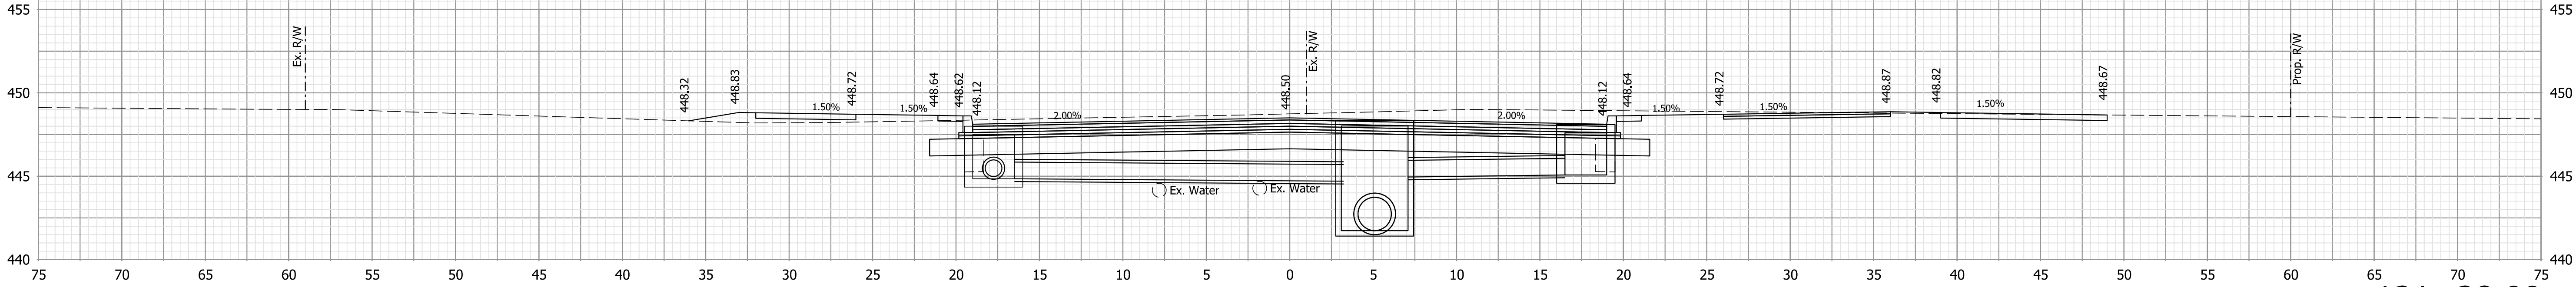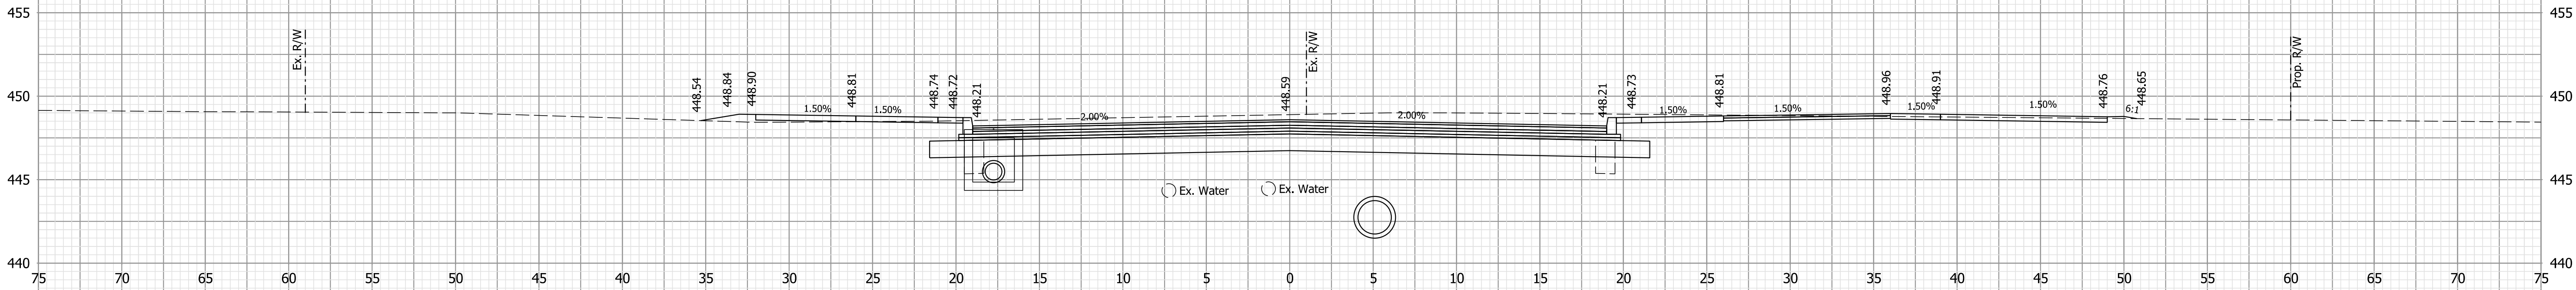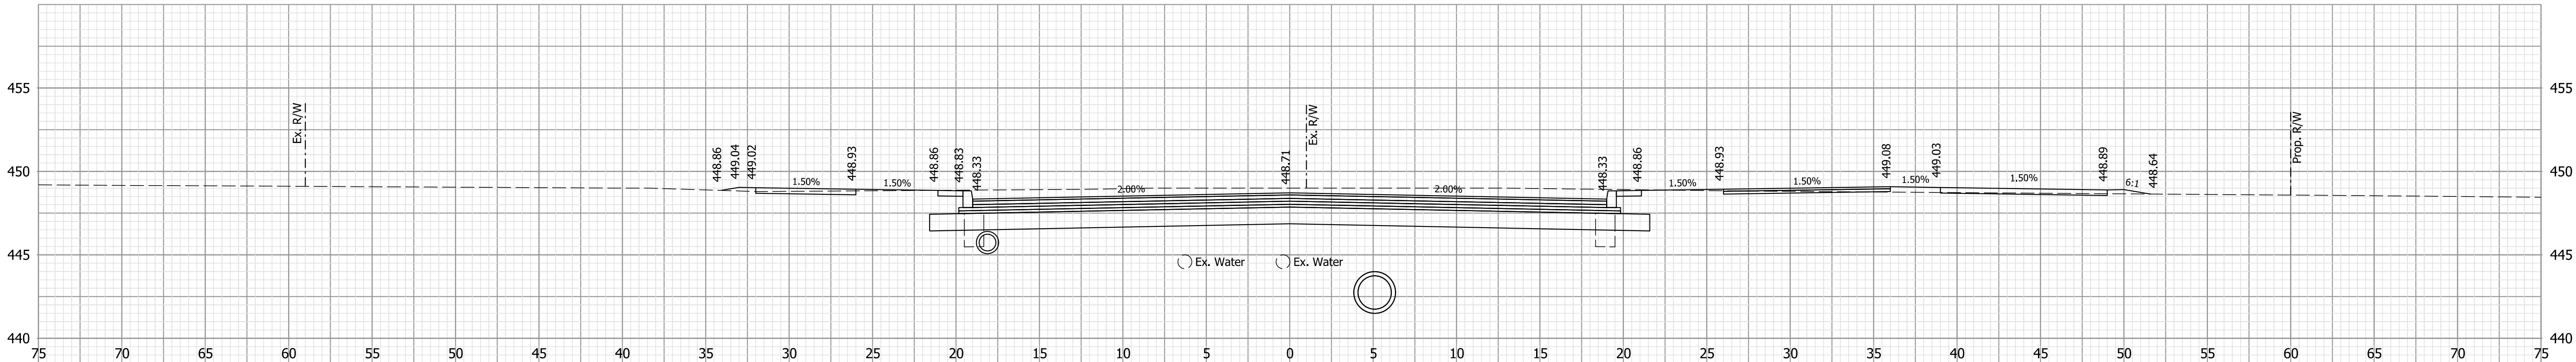

Note:
1. All utilities information shall be considered QL-D unless otherwise indicated and is for informational purposes only. The Contractor is responsible for locating and coordinating with utility companies in accordance with the plans and specifications.


NOT FOR
CONSTRUCTION

RECOMMENDED FOR APPROVAL		04/01/2020	
DESIGN ENGINEER		DATE	
DESIGNED: NDH	04/01/2020	DRAWN: NDH	04/01/2020
CHECKED: LNB	04/01/2020	CHECKED: LNB	04/01/2020


TOWN OF CLARKSVILLE

CROSS SECTIONS
LINE "PR-A"


HORIZONTAL SCALE		BRIDGE FILE	
1"=5'		N/A	
VERTICAL SCALE		DESIGNATION	
1" = 5'		1700725	
SURVEY BOOK		SHEETS	
N/A		38	of 45
CONTRACT		PROJECT	
R-40289		1700725	

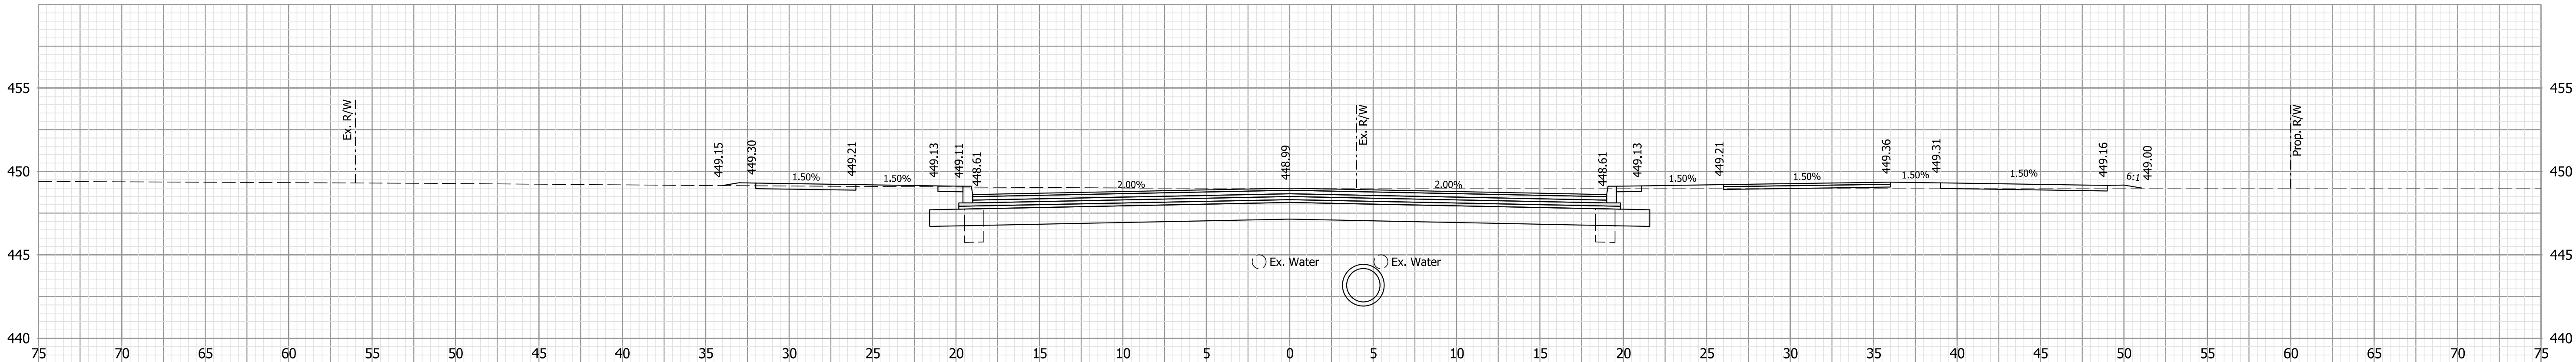

122+00.00

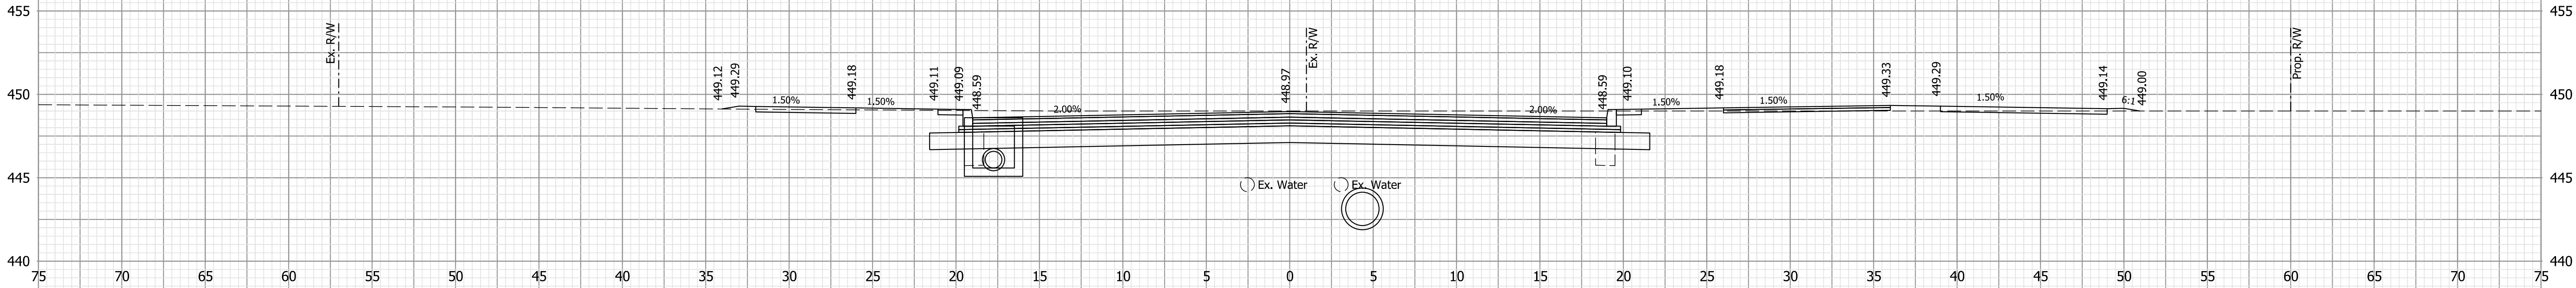

121+93.00

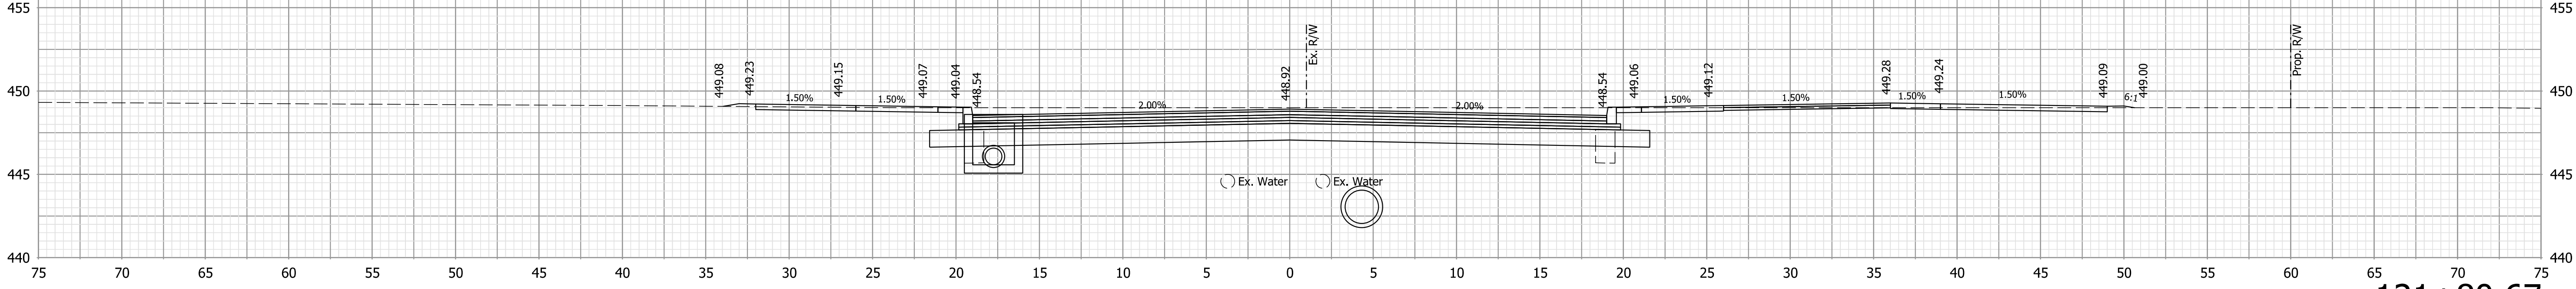

121+80.67

Note:
1. All utilities information shall be considered QL-D unless otherwise indicated and is for informational purposes only. The Contractor is responsible for locating and coordinating with utility companies in accordance with the plans and specifications.


NOT FOR
CONSTRUCTION

RECOMMENDED FOR APPROVAL	DESIGN ENGINEER	04/01/2020	DATE
DESIGNED: NDH	04/01/2020	DRAWN: NDH	04/01/2020
CHECKED: LNB	04/01/2020	CHECKED: LNB	04/01/2020


TOWN OF CLARKSVILLE

CROSS SECTIONS
LINE "PR-A"


HORIZONTAL SCALE	BRIDGE FILE
1"=5'	N/A
VERTICAL SCALE	DESIGNATION
1" = 5'	1700/25
SURVEY BOOK	SHEETS
N/A	39 of 45
CONTRACT	PROJECT
R-40289	1700725

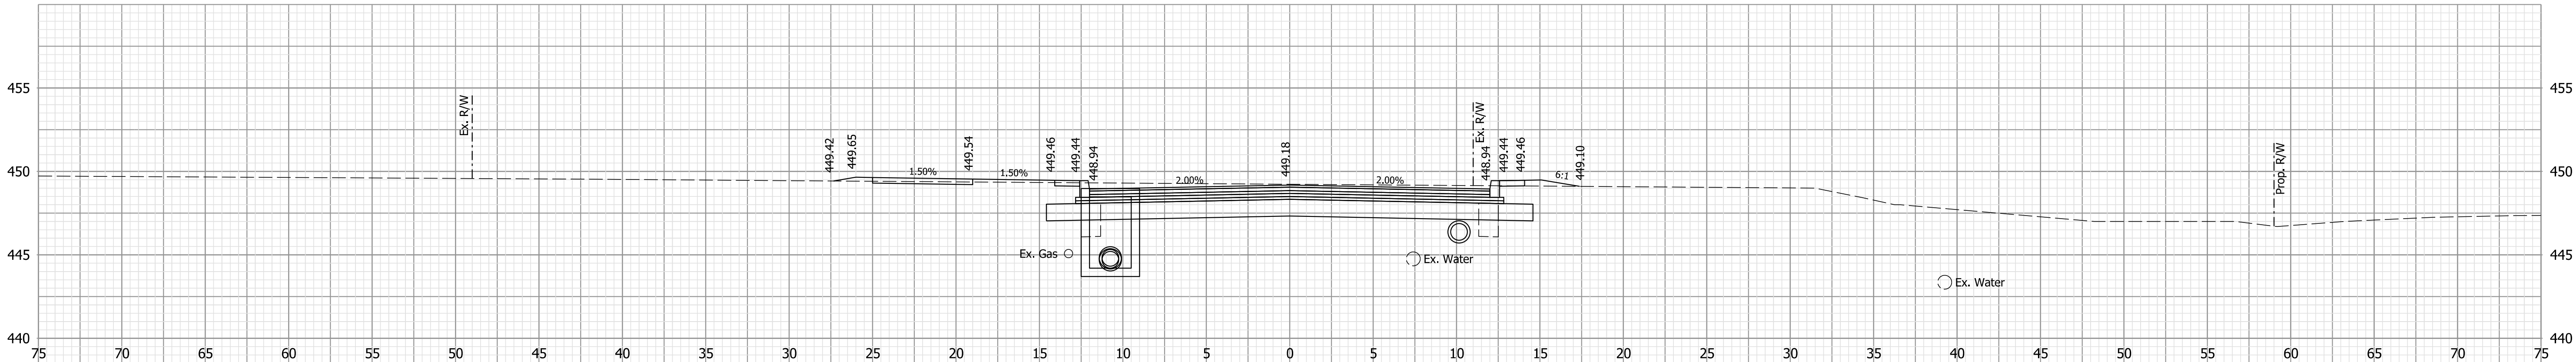

122+75.00

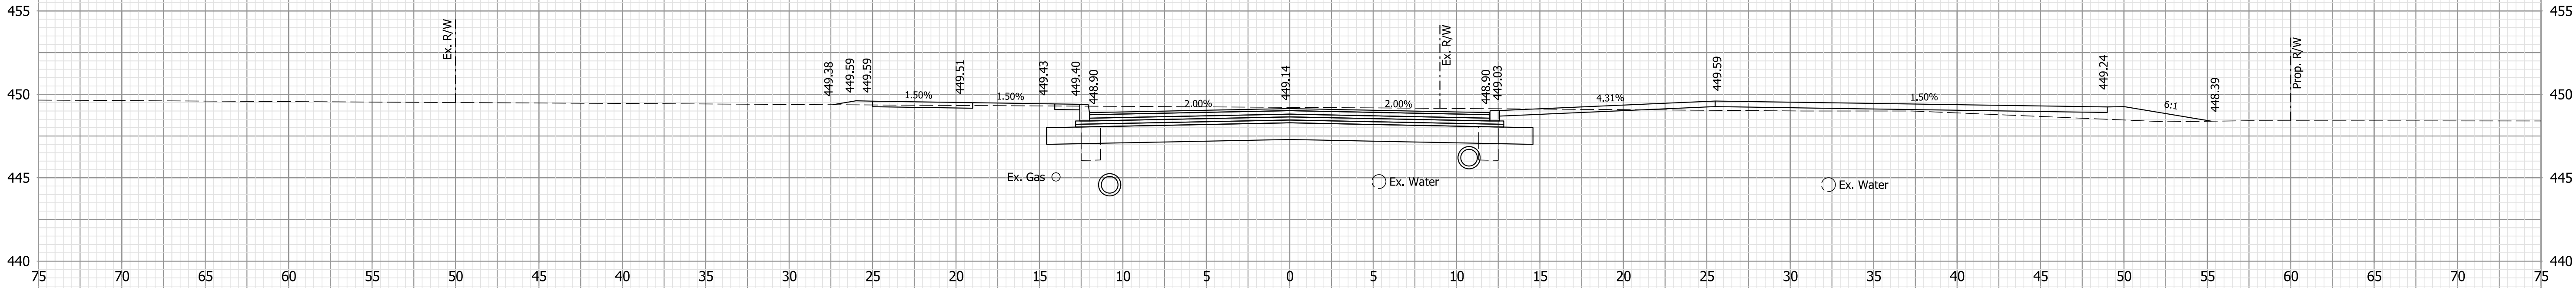

122+60.28

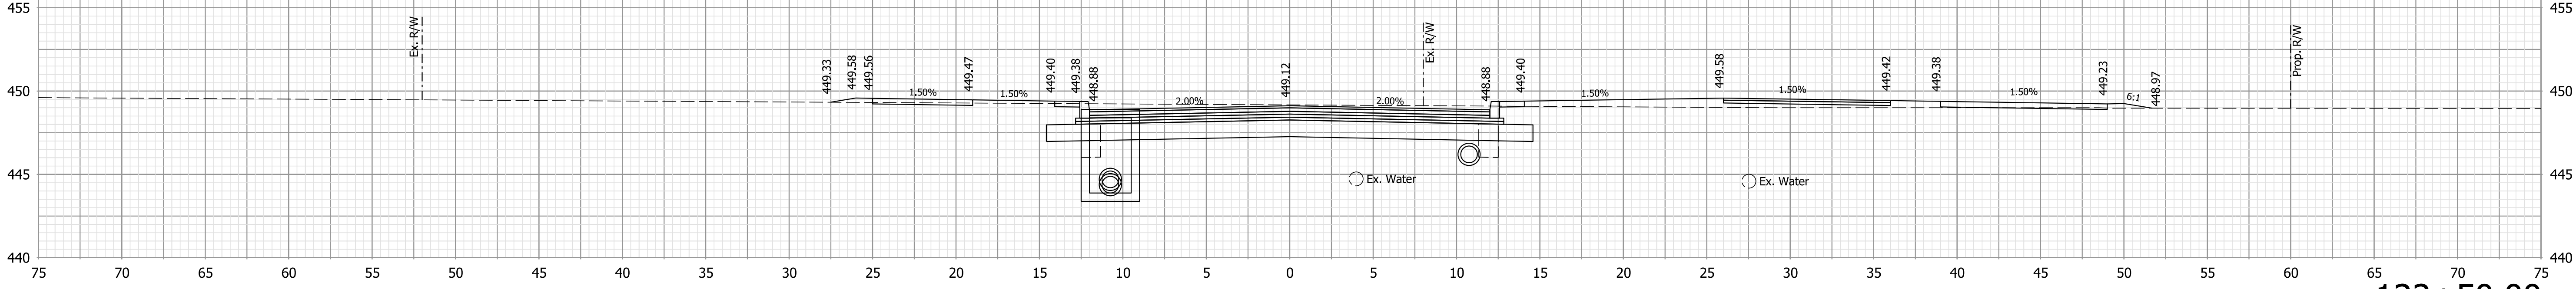

122+50.00

Note:
1. All utilities information shall be considered QL-D unless otherwise indicated and is for informational purposes only. The Contractor is responsible for locating and coordinating with utility companies in accordance with the plans and specifications.


NOT FOR
CONSTRUCTION

RECOMMENDED FOR APPROVAL	DESIGN ENGINEER	04/01/2020	DATE
DESIGNED: NDH	04/01/2020	DRAWN: NDH	04/01/2020
CHECKED: LNB	04/01/2020	CHECKED: LNB	04/01/2020


TOWN OF CLARKSVILLE

CROSS SECTIONS
LINE "PR-A"


HORIZONTAL SCALE	BRIDGE FILE		
1"=5'	N/A		
VERTICAL SCALE	DESIGNATION		
1" = 5'	1700725		
SURVEY BOOK	SHEETS		
N/A	41	of	45
CONTRACT	PROJECT		
R-40289	1700725		

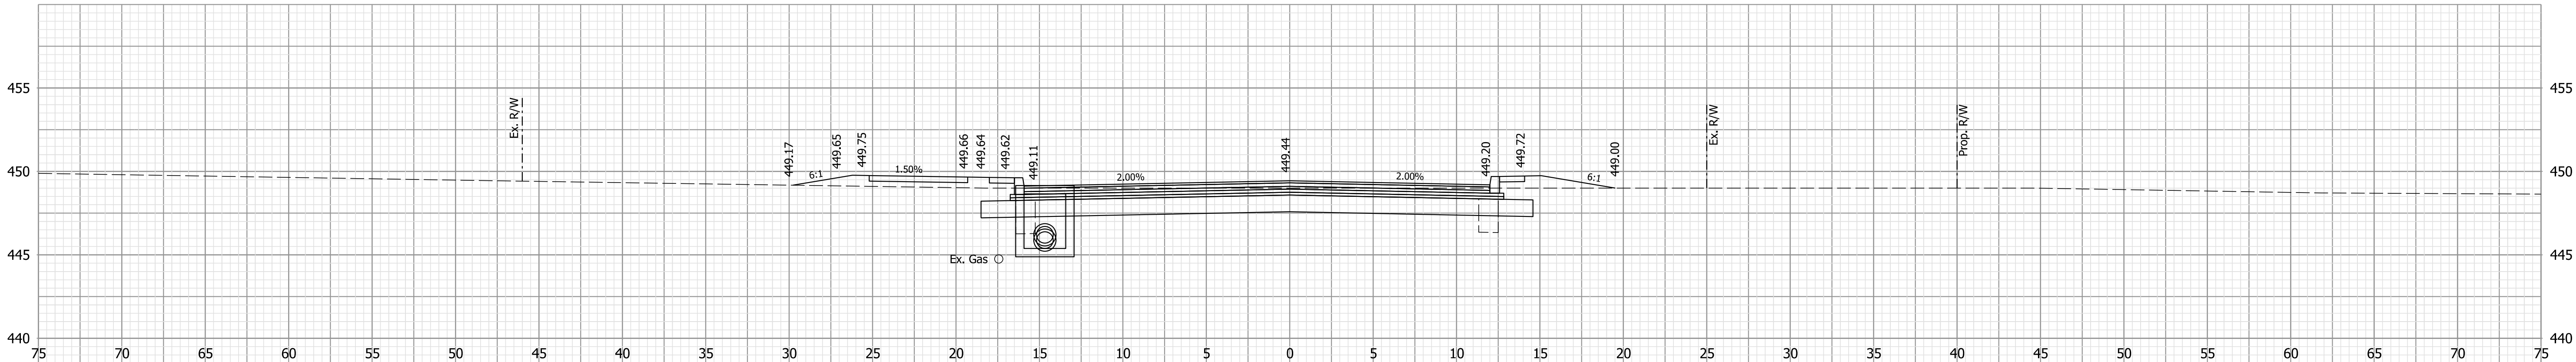

123+74.00

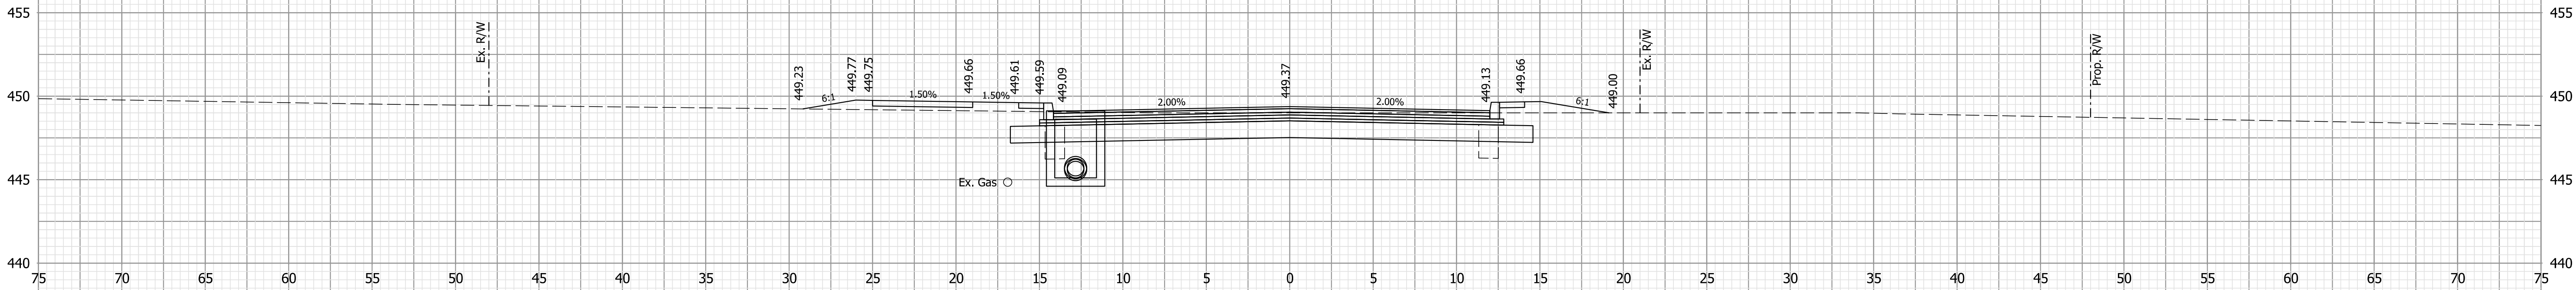

123+50.00

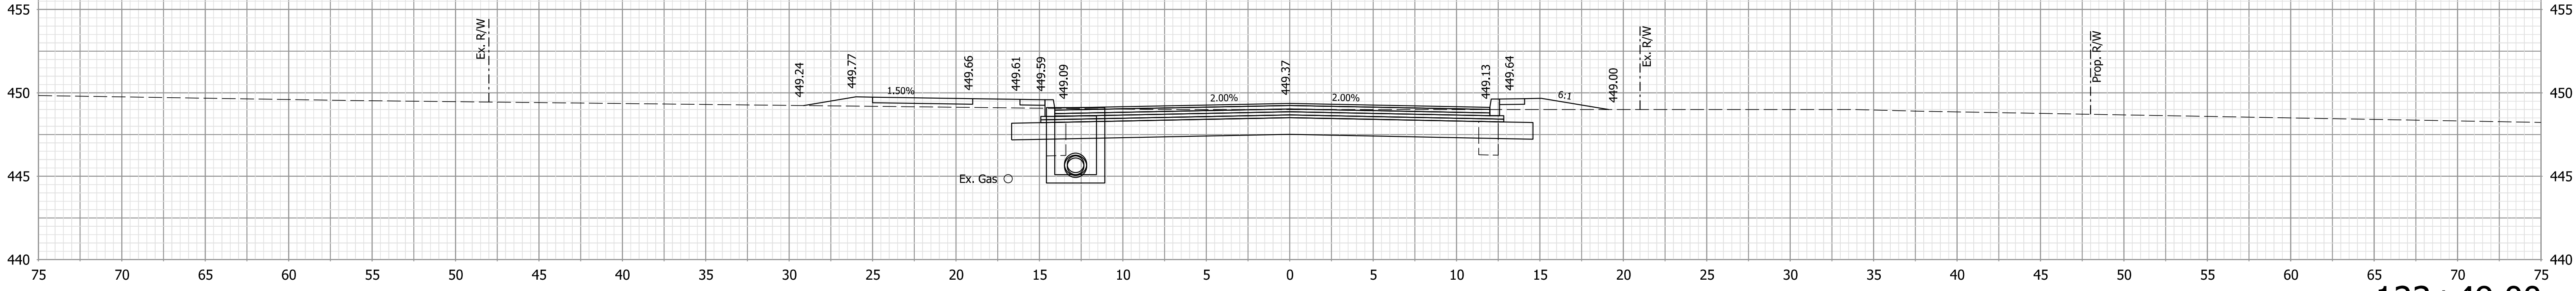

123+49.00

Note:
1. All utilities information shall be considered QL-D unless otherwise indicated and is for informational purposes only. The Contractor is responsible for locating and coordinating with utility companies in accordance with the plans and specifications.

NOT FOR
CONSTRUCTION

RECOMMENDED
FOR APPROVAL _____ 04/01/2020
DESIGN ENGINEER DATE


DESIGNED: NDH 04/01/2020 DRAWN: NDH 04/01/2020

CHECKED: LNB 04/01/2020 CHECKED: LNB 04/01/2020

TOWN OF CLARKSVILLE

CROSS SECTIONS
LINE "PR-A"

HORIZONTAL SCALE	BRIDGE FILE		
1"=5'	N/A		
VERTICAL SCALE	DESIGNATION		
1" = 5'	1700/25		
SURVEY BOOK	SHEETS		
N/A	43	of	45
CONTRACT	PROJECT		
R-40289	1700725		

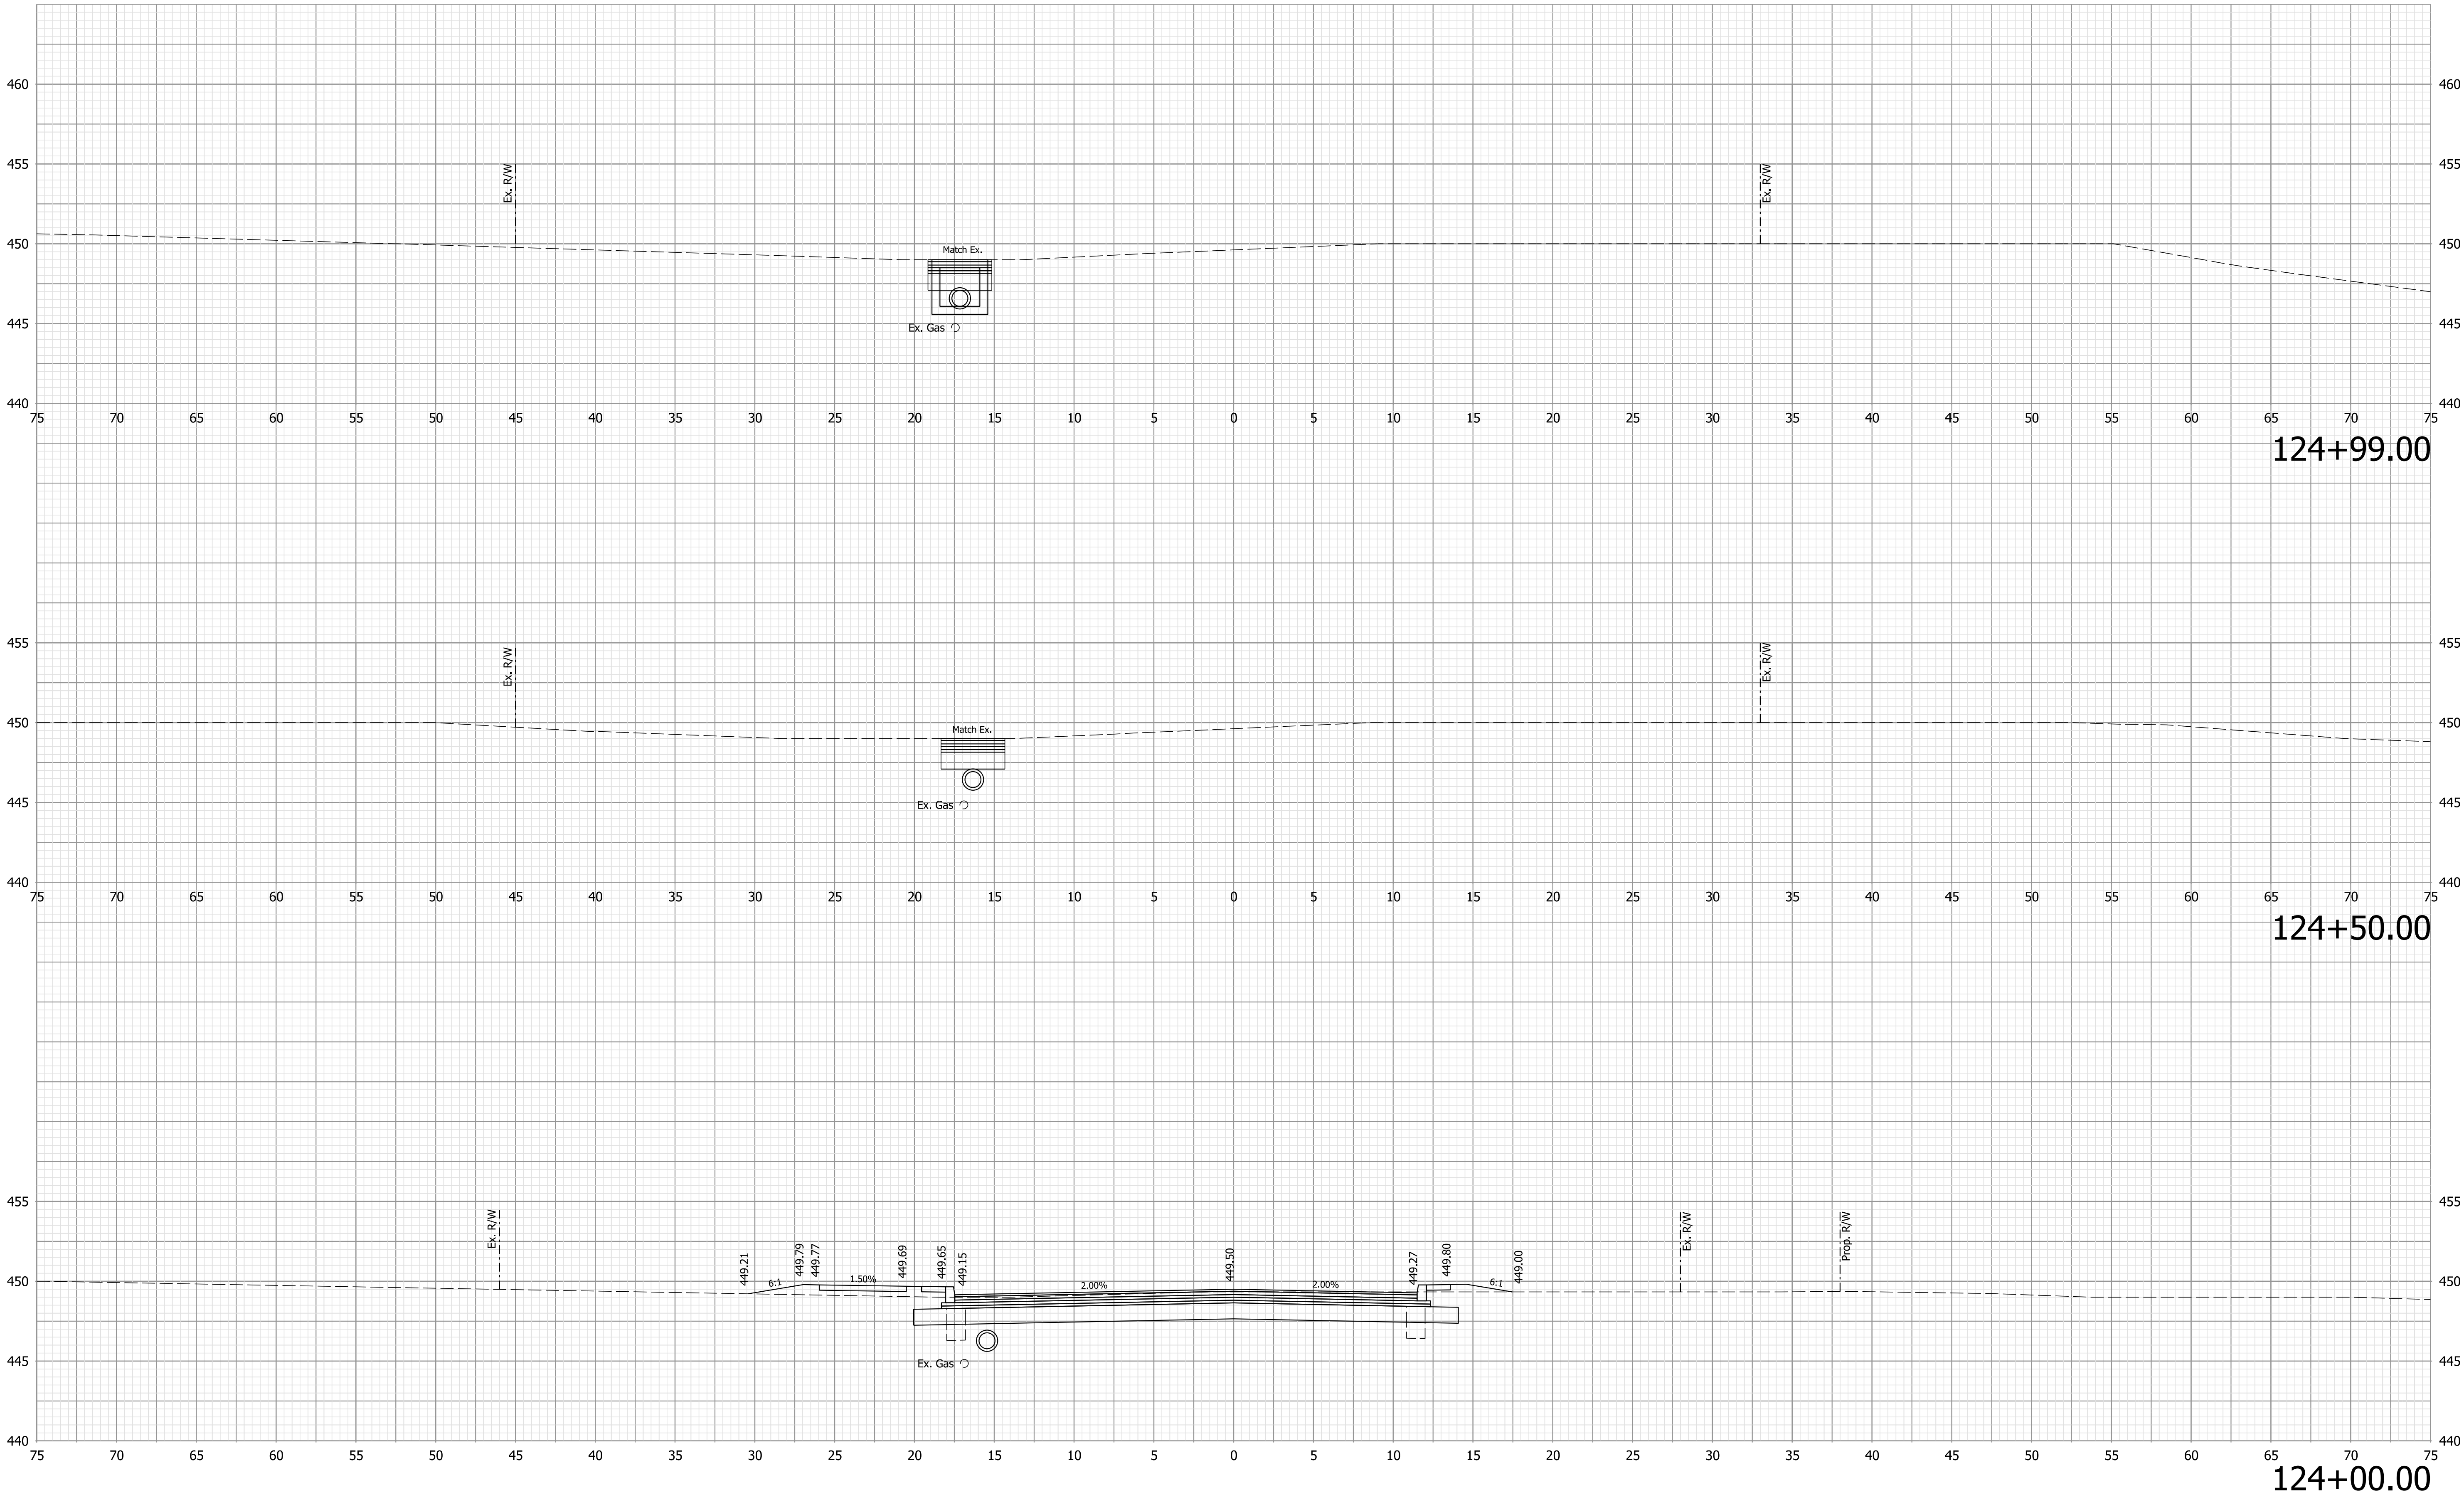

Note:
1. All utilities information shall be considered QL-D unless otherwise indicated and is for informational purposes only. The Contractor is responsible for locating and coordinating with utility companies in accordance with the plans and specifications.

NOT FOR
CONSTRUCTION

RECOMMENDED
FOR APPROVAL _____ 04/01/2020
DESIGN ENGINEER DATE


DESIGNED: NDH 04/01/2020 DRAWN: NDH 04/01/2020

CHECKED: LNB 04/01/2020 CHECKED: LNB 04/01/2020

TOWN OF CLARKSVILLE

CROSS SECTIONS
LINE "PR-A"

HORIZONTAL SCALE		BRIDGE FILE	
1"=5'		N/A	
VERTICAL SCALE		DESIGNATION	
1" = 5'		1700/25	
SURVEY BOOK		SHEETS	
N/A		44	of 45
CONTRACT		PROJECT	
R-40289		1700725	

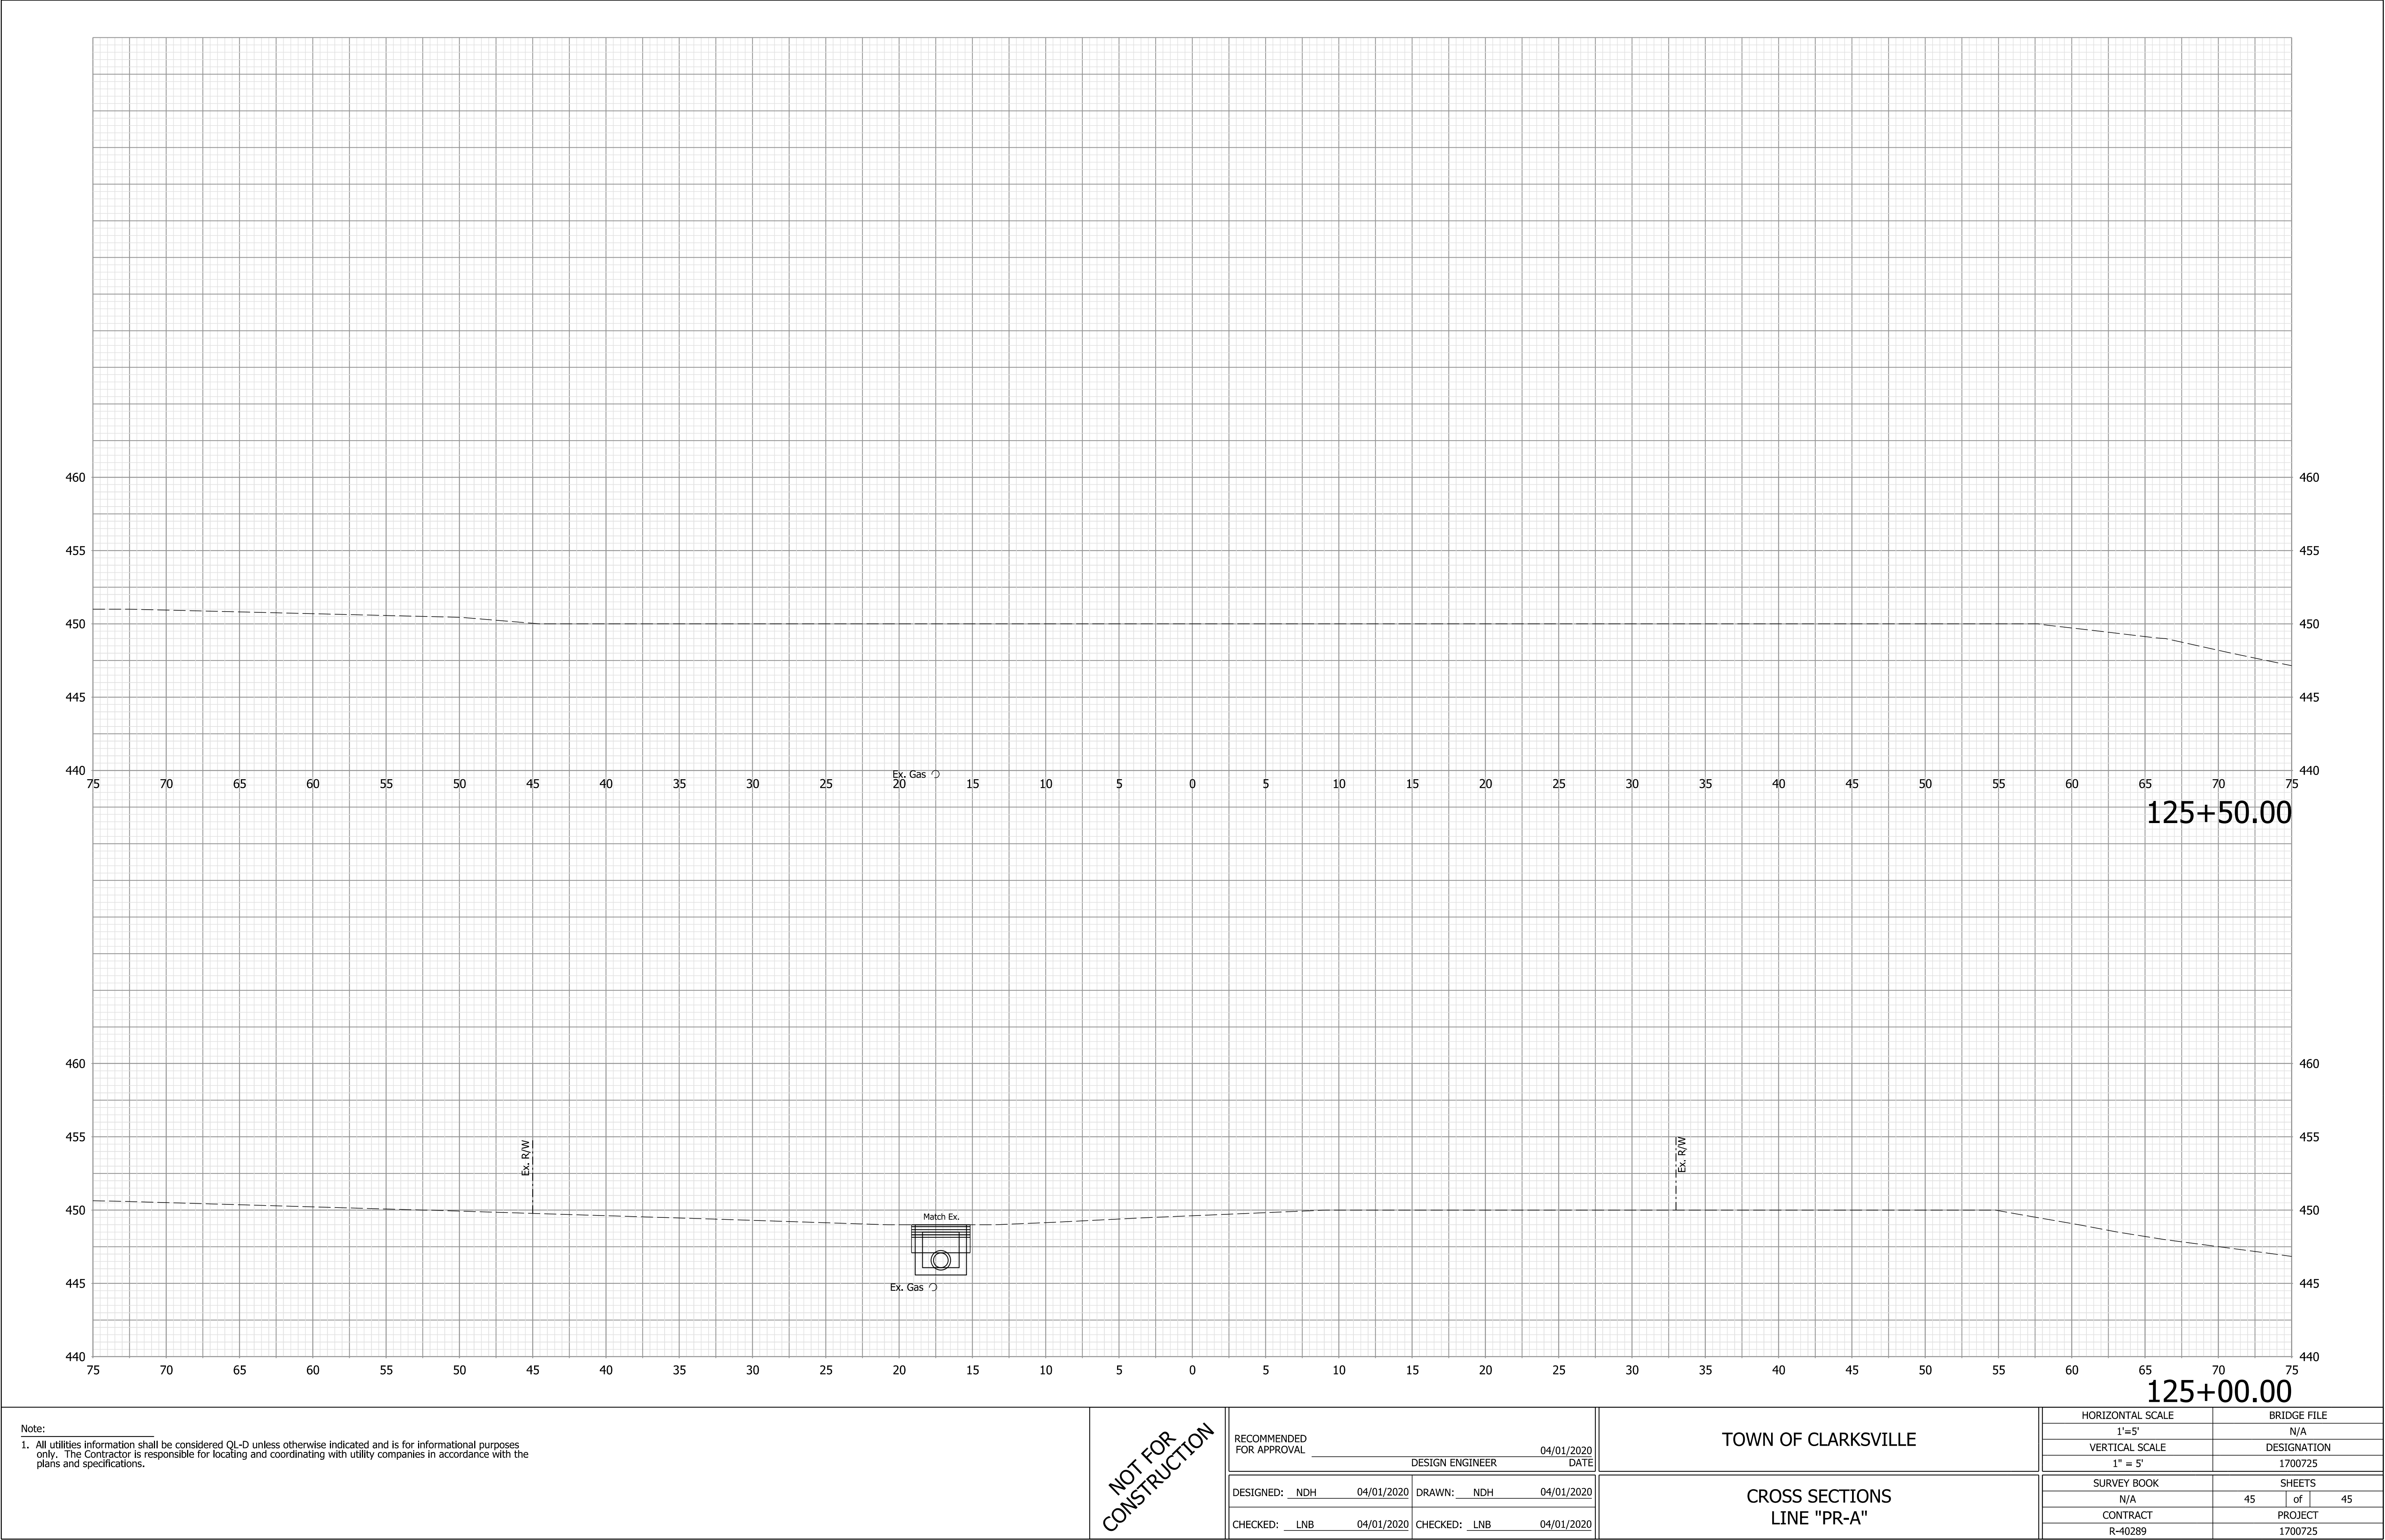

Note:
1. All utilities information shall be considered QL-D unless otherwise indicated and is for informational purposes only. The Contractor is responsible for locating and coordinating with utility companies in accordance with the plans and specifications.

NOT FOR
CONSTRUCTION

RECOMMENDED
FOR APPROVAL _____ 04/01/2020
DESIGN ENGINEER DATE

DESIGNED: NDH 04/01/2020 DRAWN: NDH 04/01/2020

CHECKED: LNB 04/01/2020 CHECKED: LNB 04/01/2020

TOWN OF CLARKSVILLE

CROSS SECTIONS
LINE "PR-A"

HORIZONTAL SCALE	BRIDGE FILE		
1"=5'	N/A		
VERTICAL SCALE	DESIGNATION		
1" = 5'	1700/25		
SURVEY BOOK	SHEETS		
N/A	45	of	45
CONTRACT	PROJECT		
R-40289	1700725		